






CONTEXT PLAN
SCALE 1:1000@A1

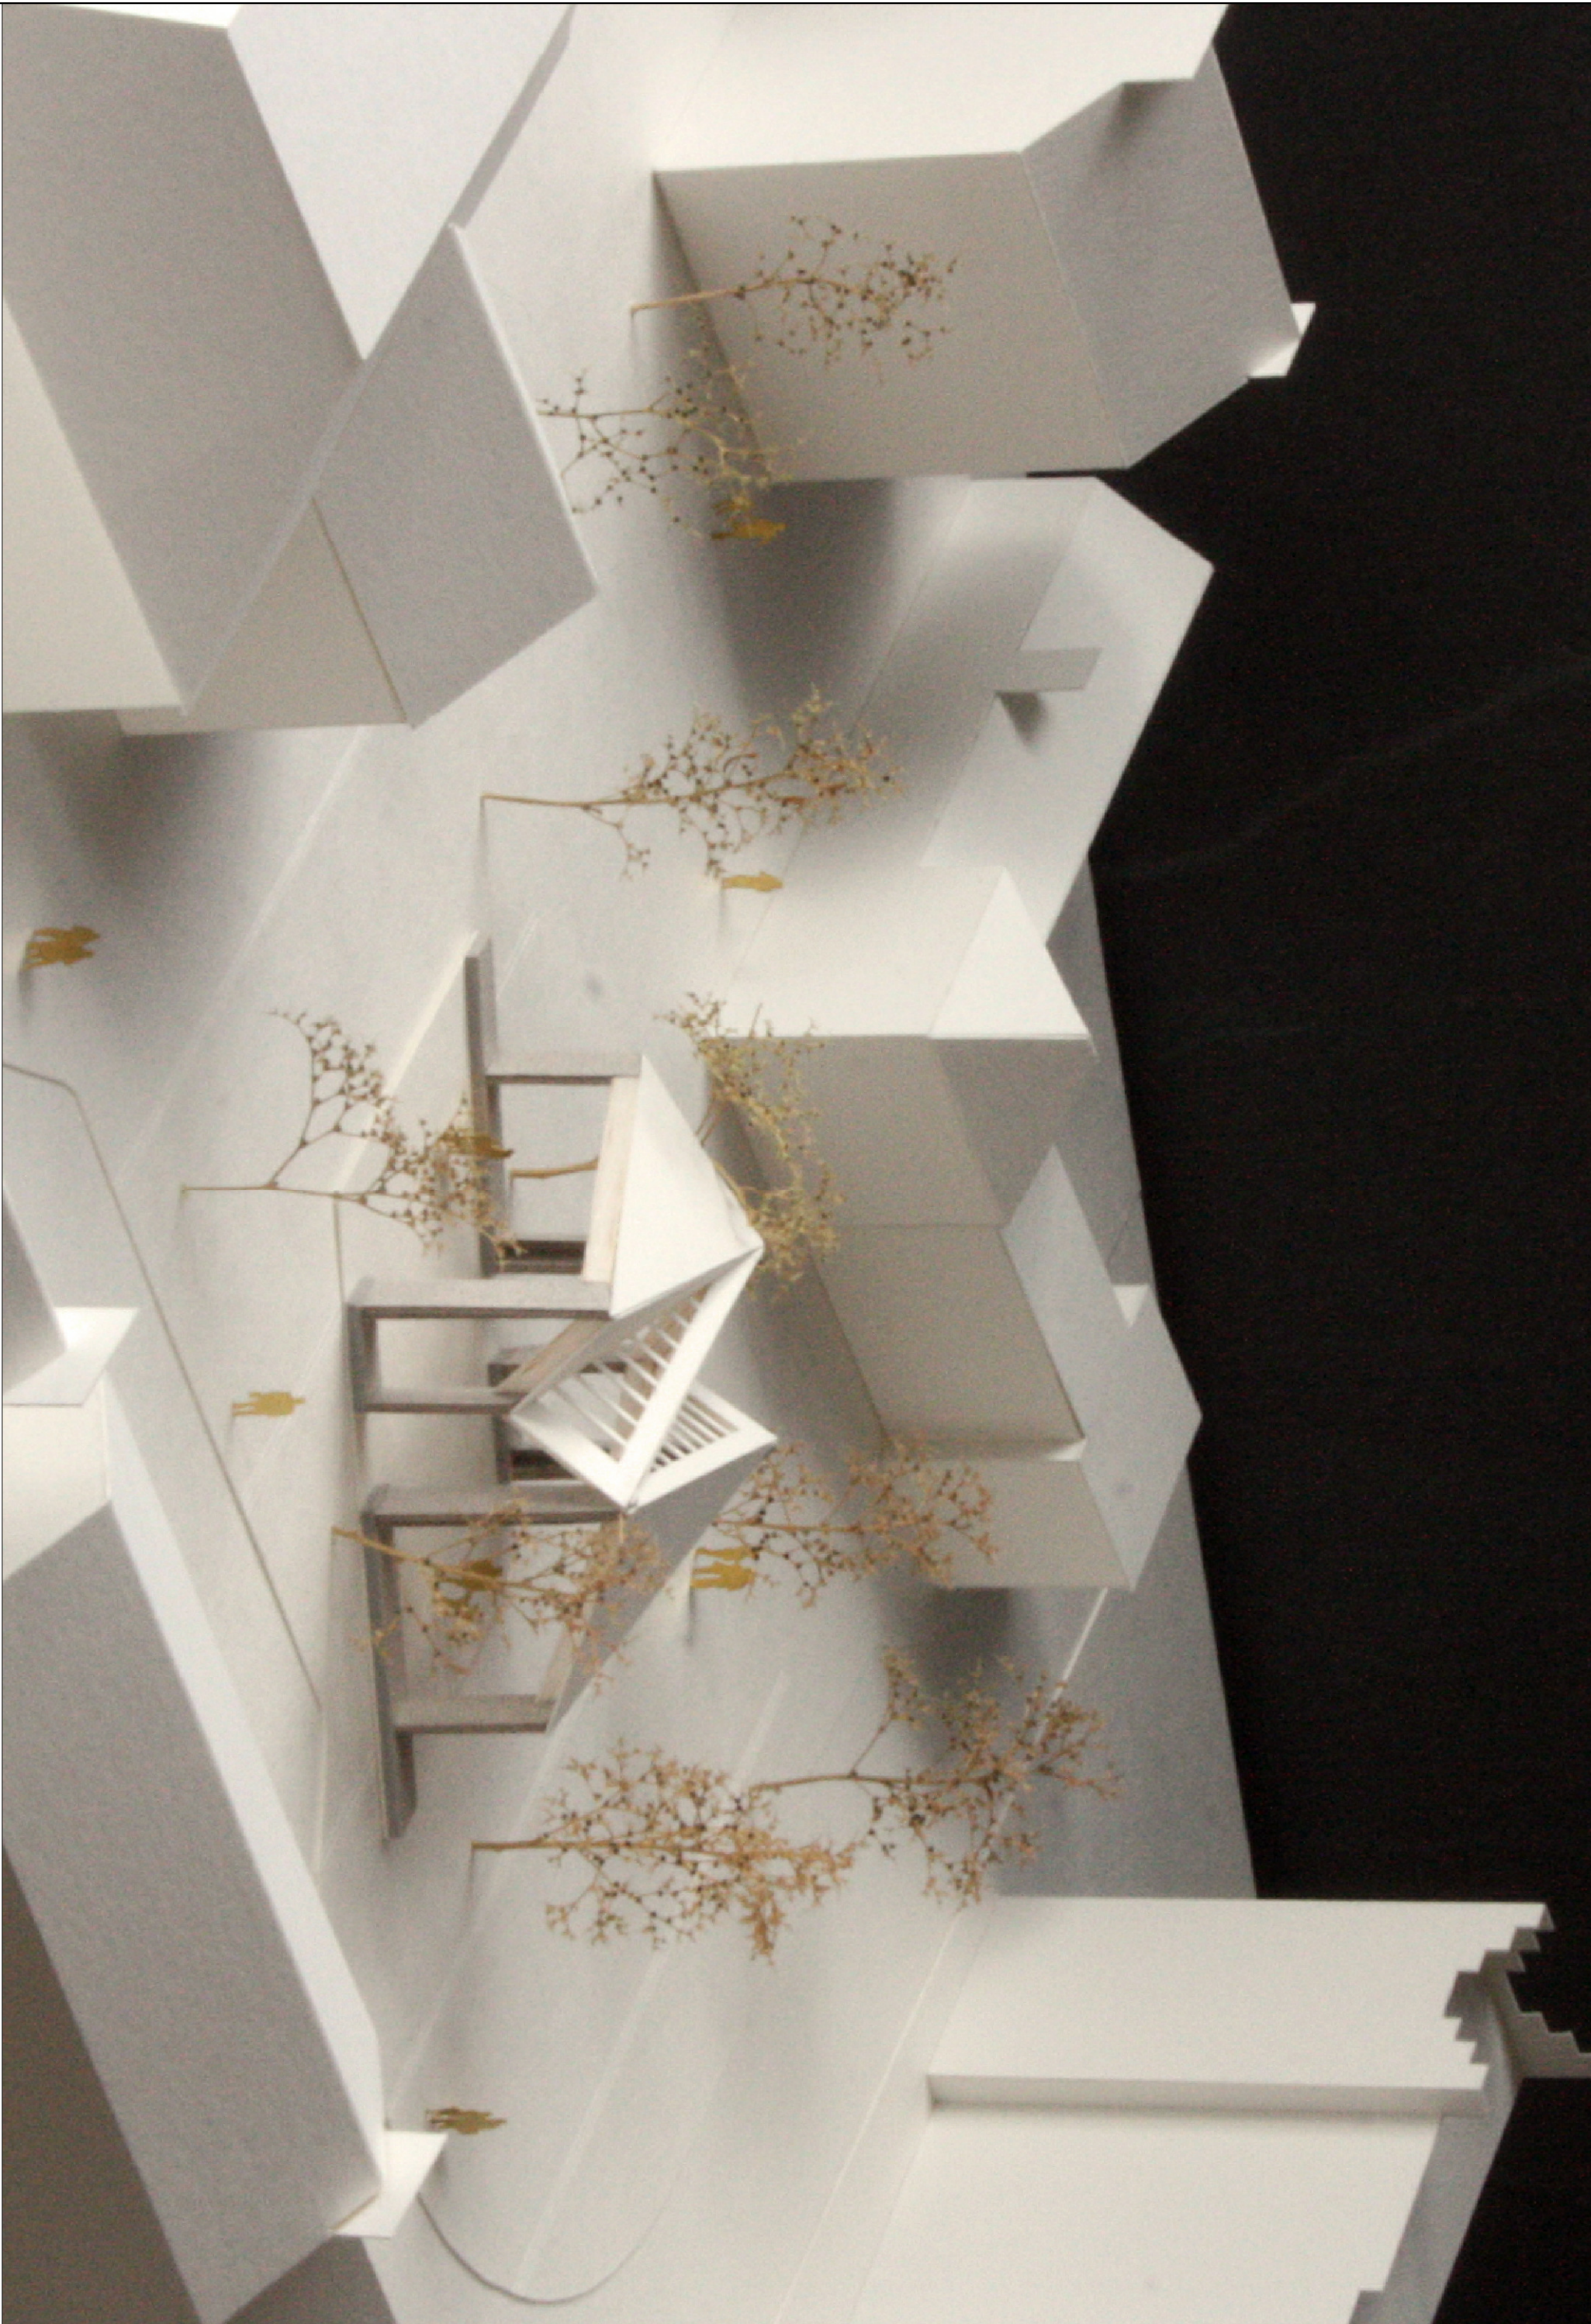

CONTEXT MODEL PHOTO

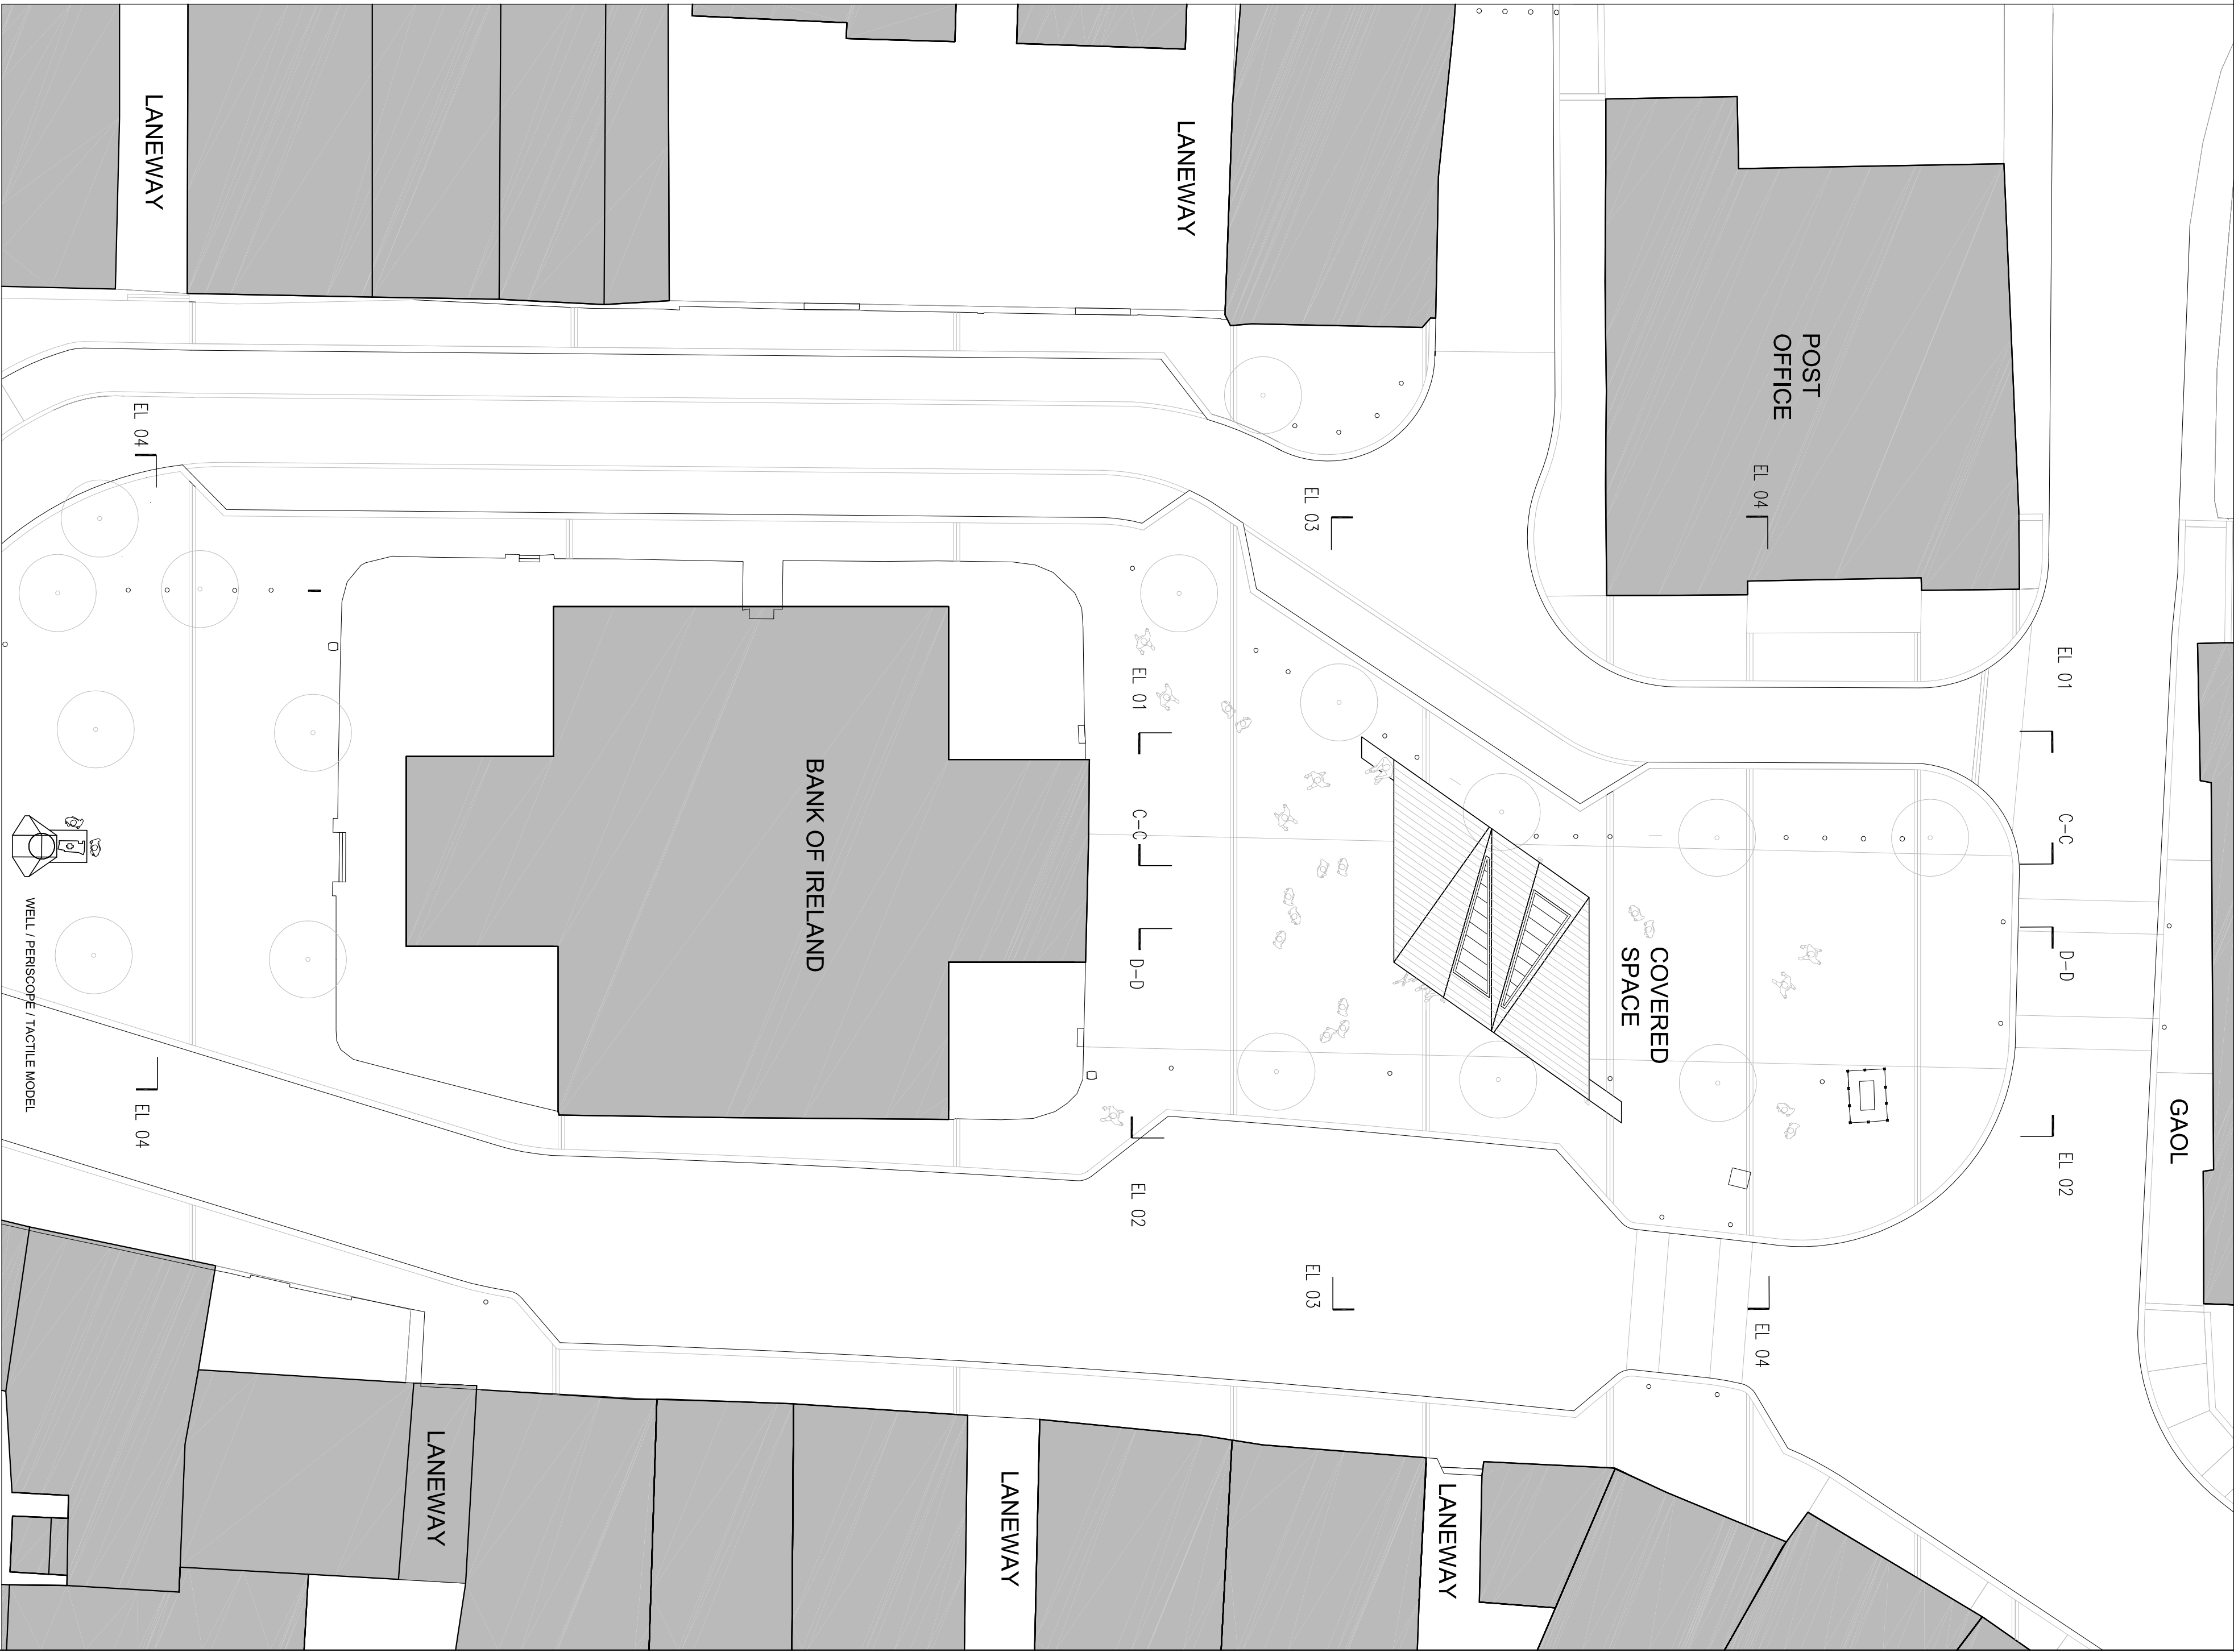


ROOF PLAN _ SCALE 1:200@A1

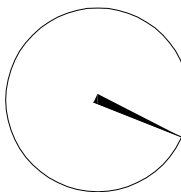



VIEW 1

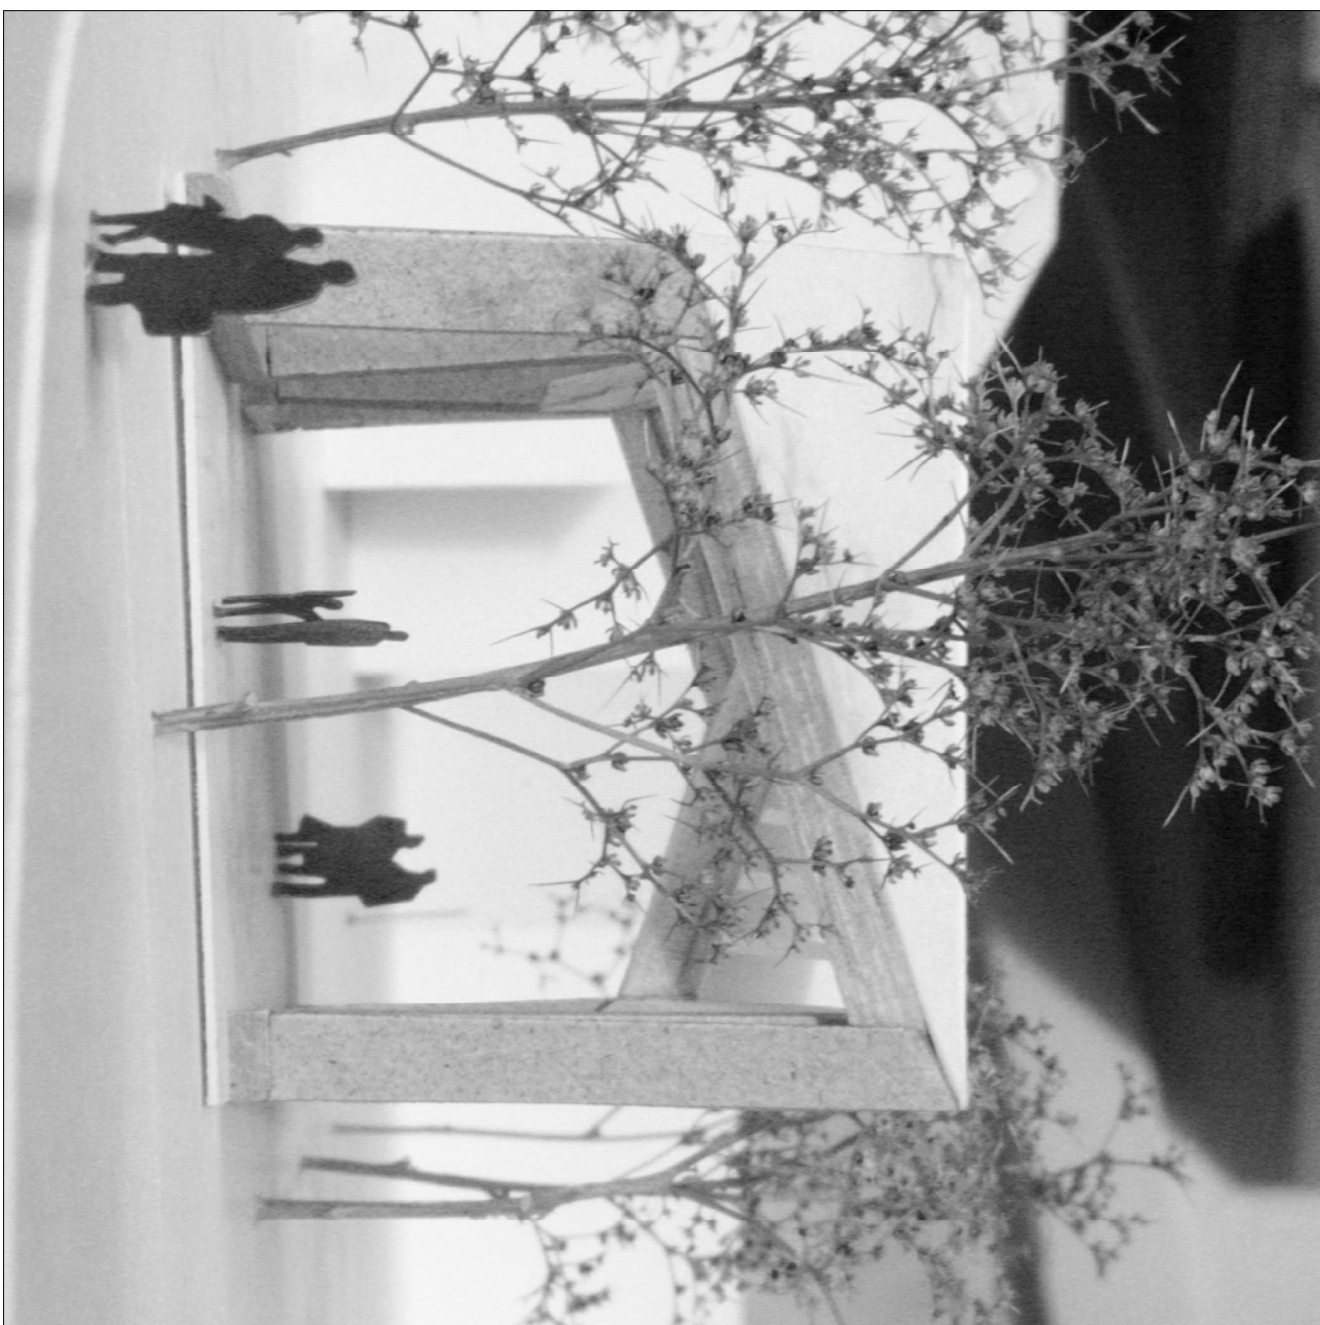


VIEW 2




VIEW 3




SITE PLAN _ SCALE 1:100@A1

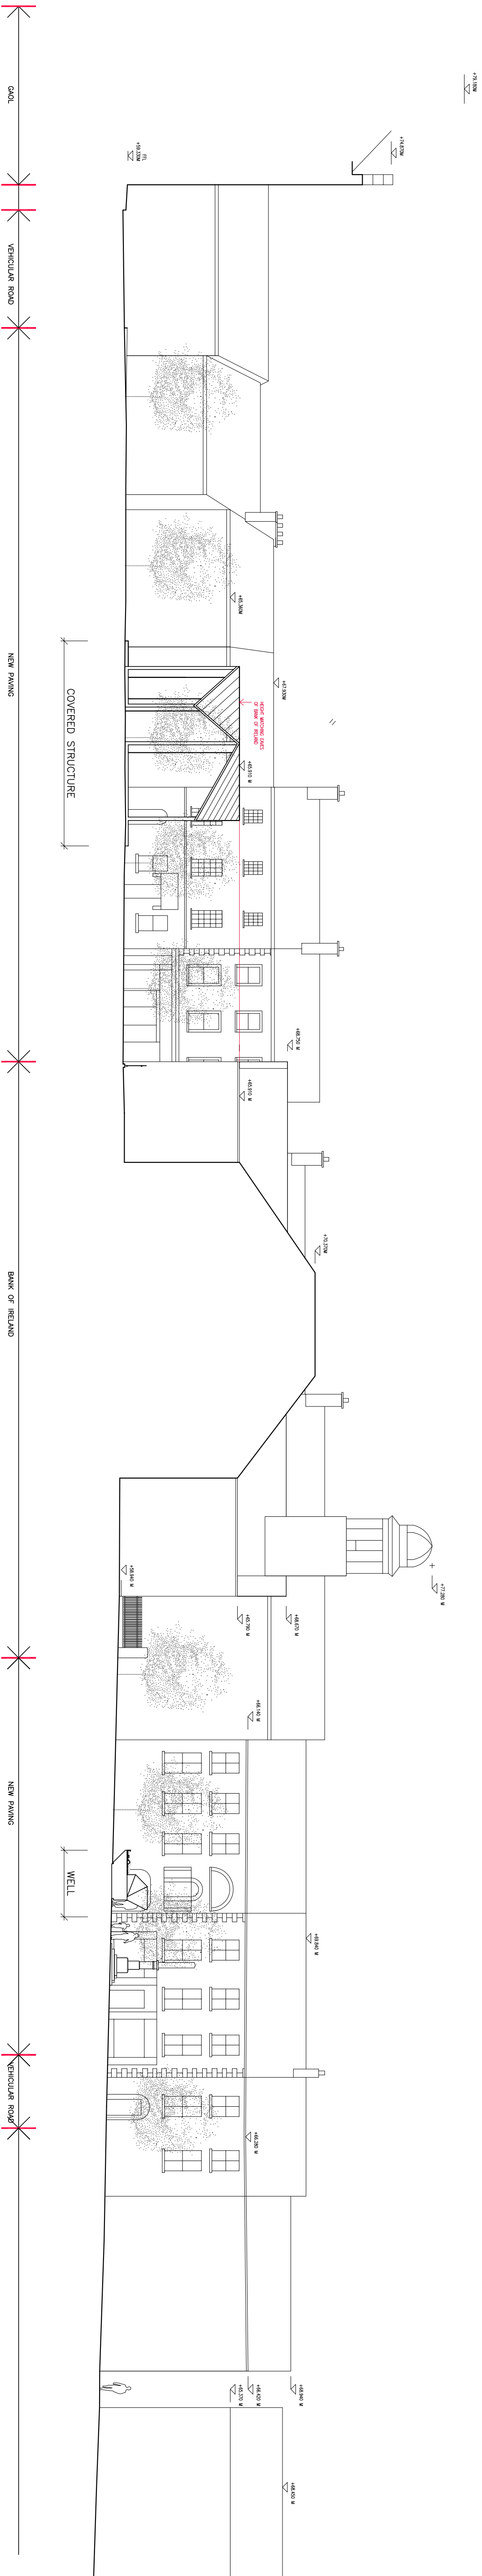


EL 01 (WEST ELEVATION)
SCALE 1 : 200 @ A1

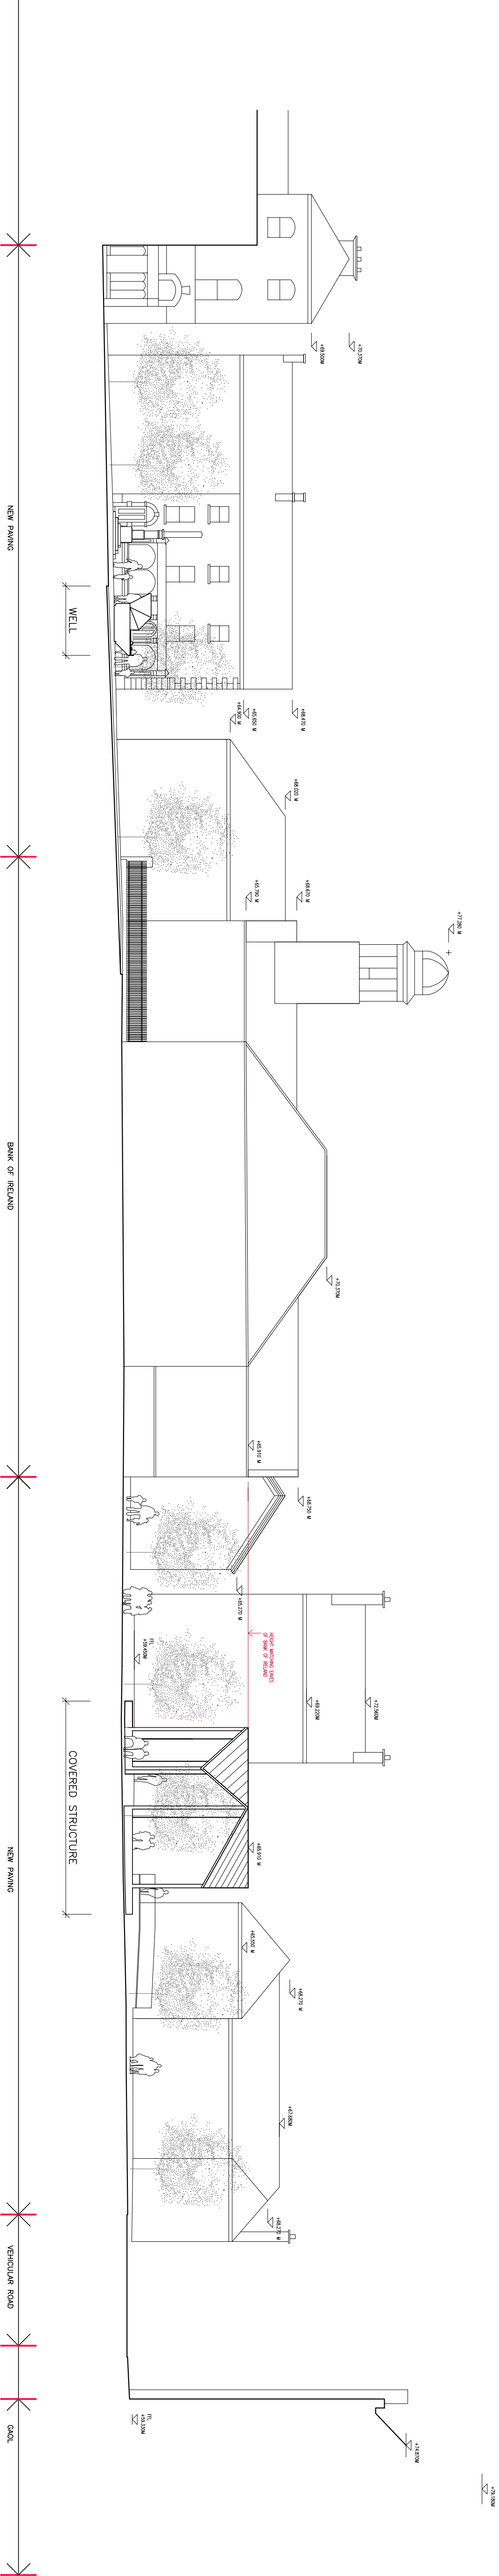

EL 02 (EAST ELEVATION)
SCALE 1 : 200 @ A1

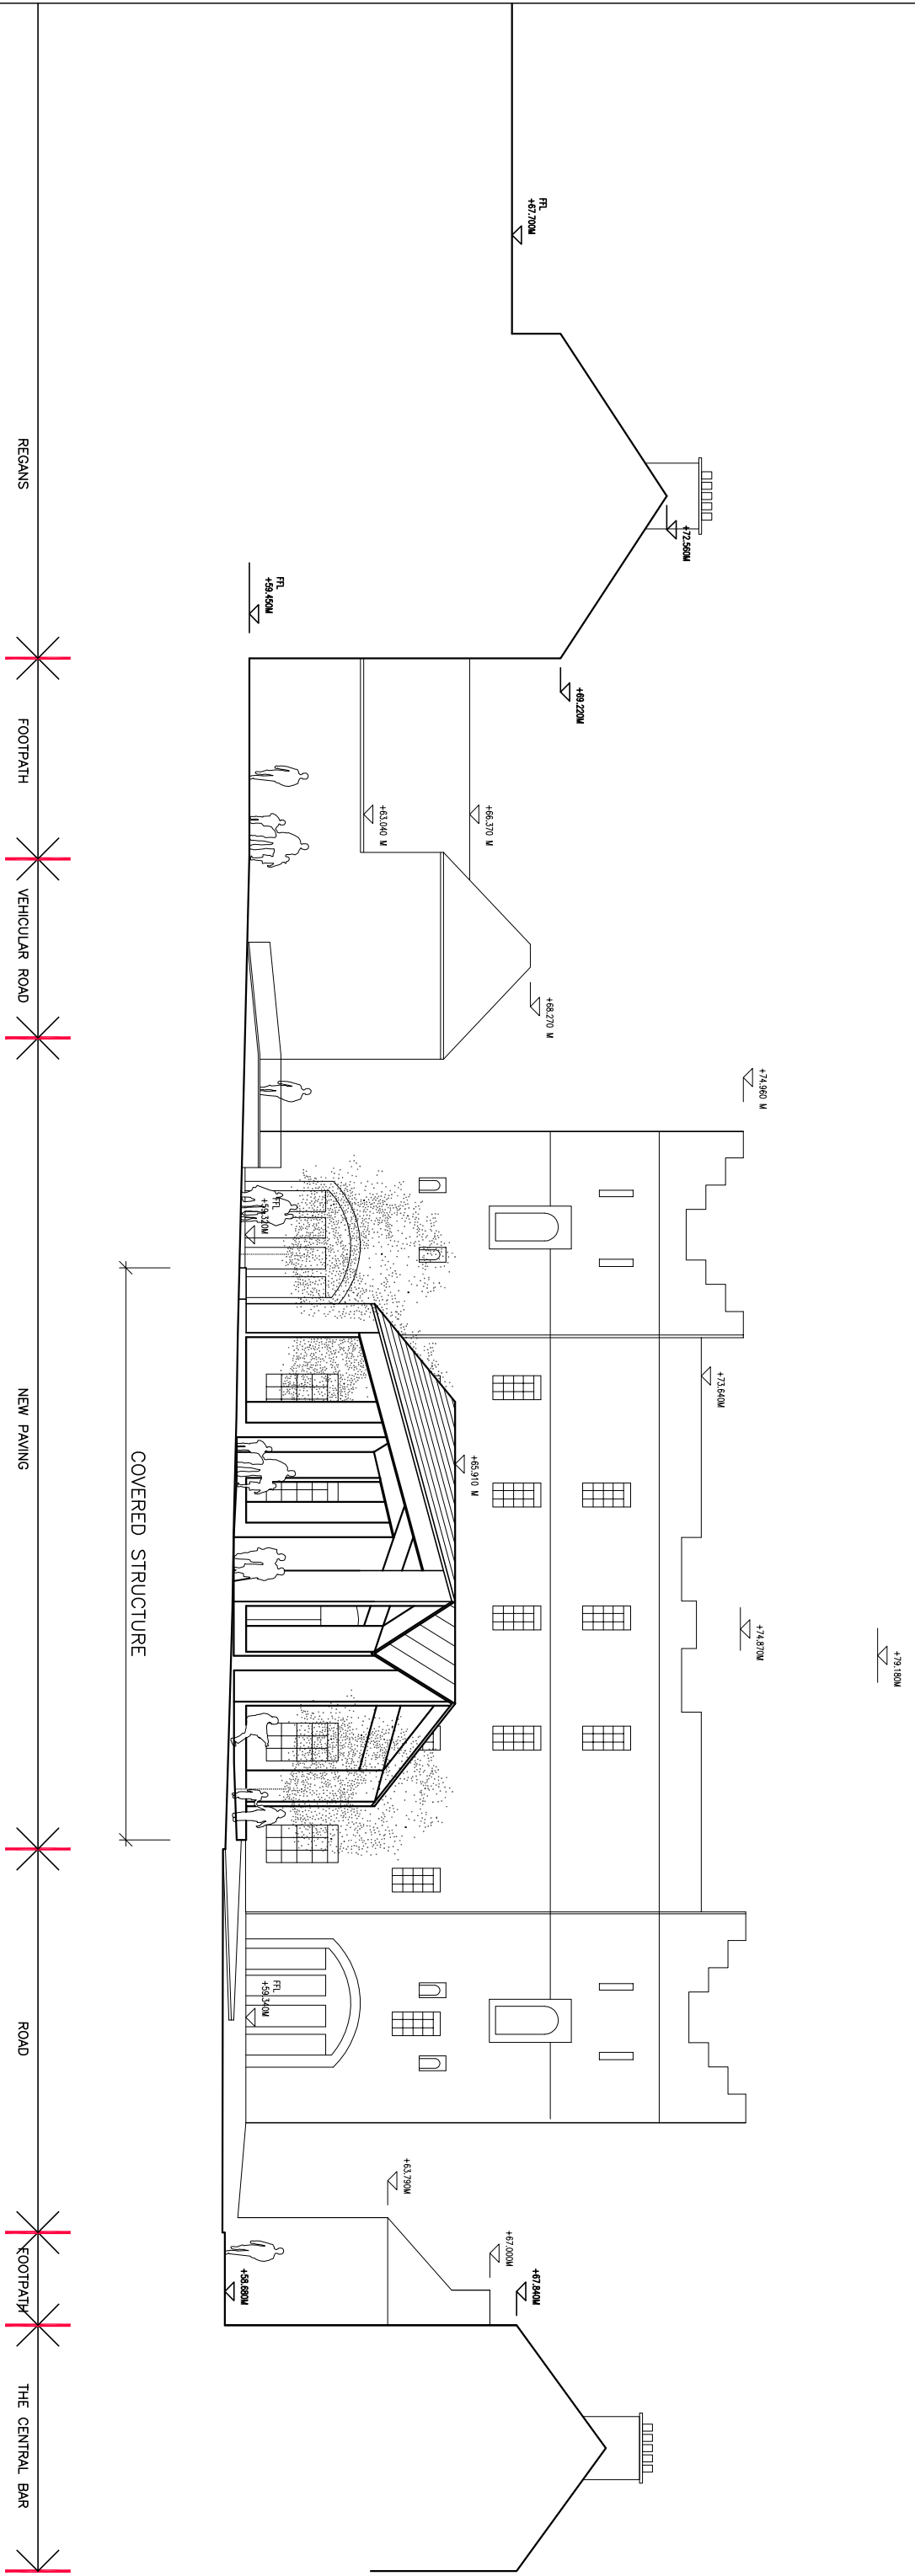


EL 03 (SOUTH ELEVATION)
SCALE 1 : 200 @ A1

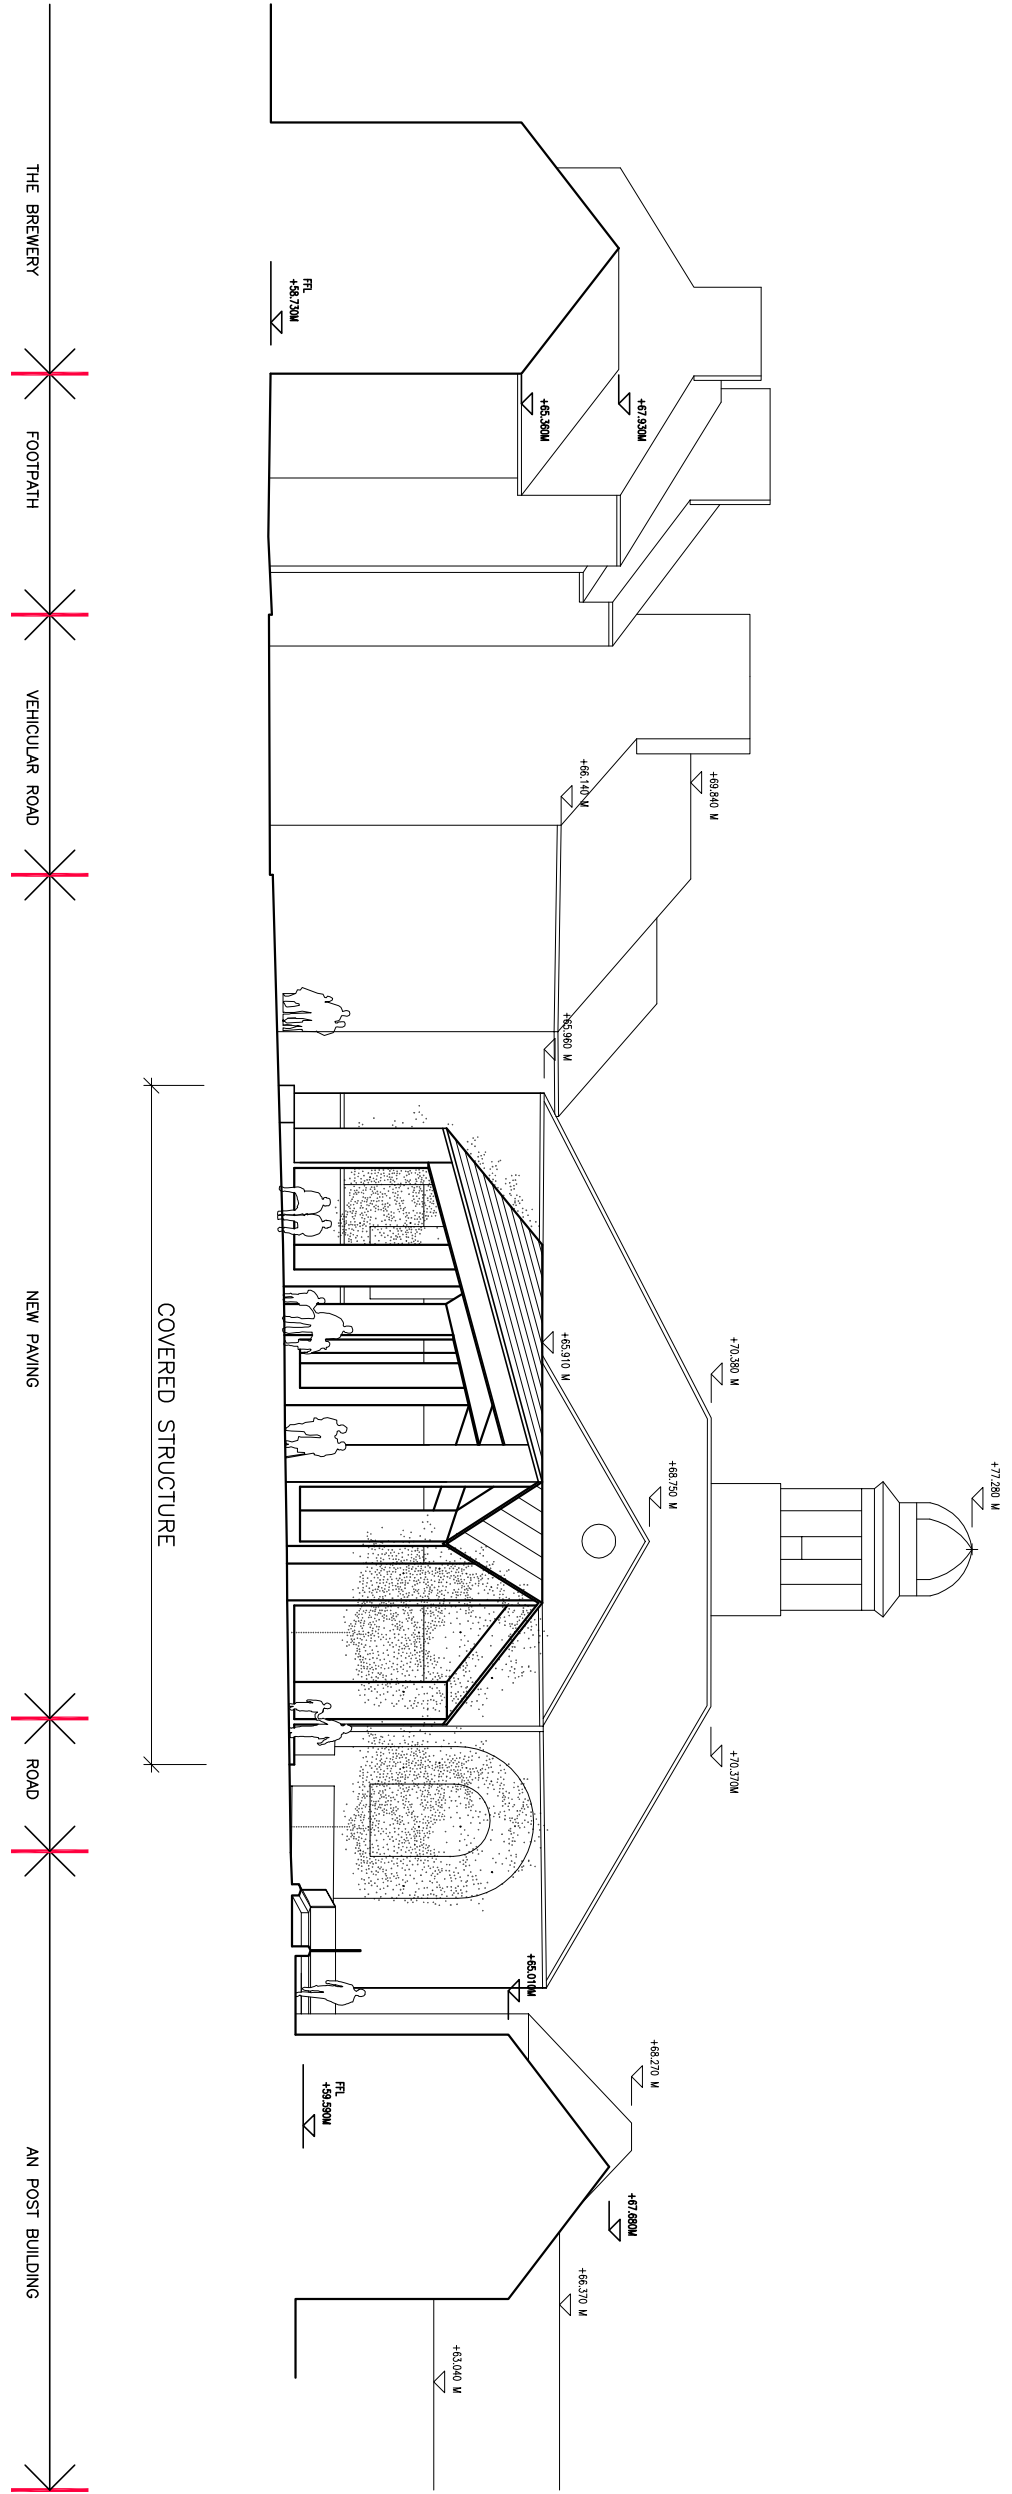


EL 04 (NORTH ELEVATION)
SCALE 1 : 200 @ A1




MODEL PHOTO

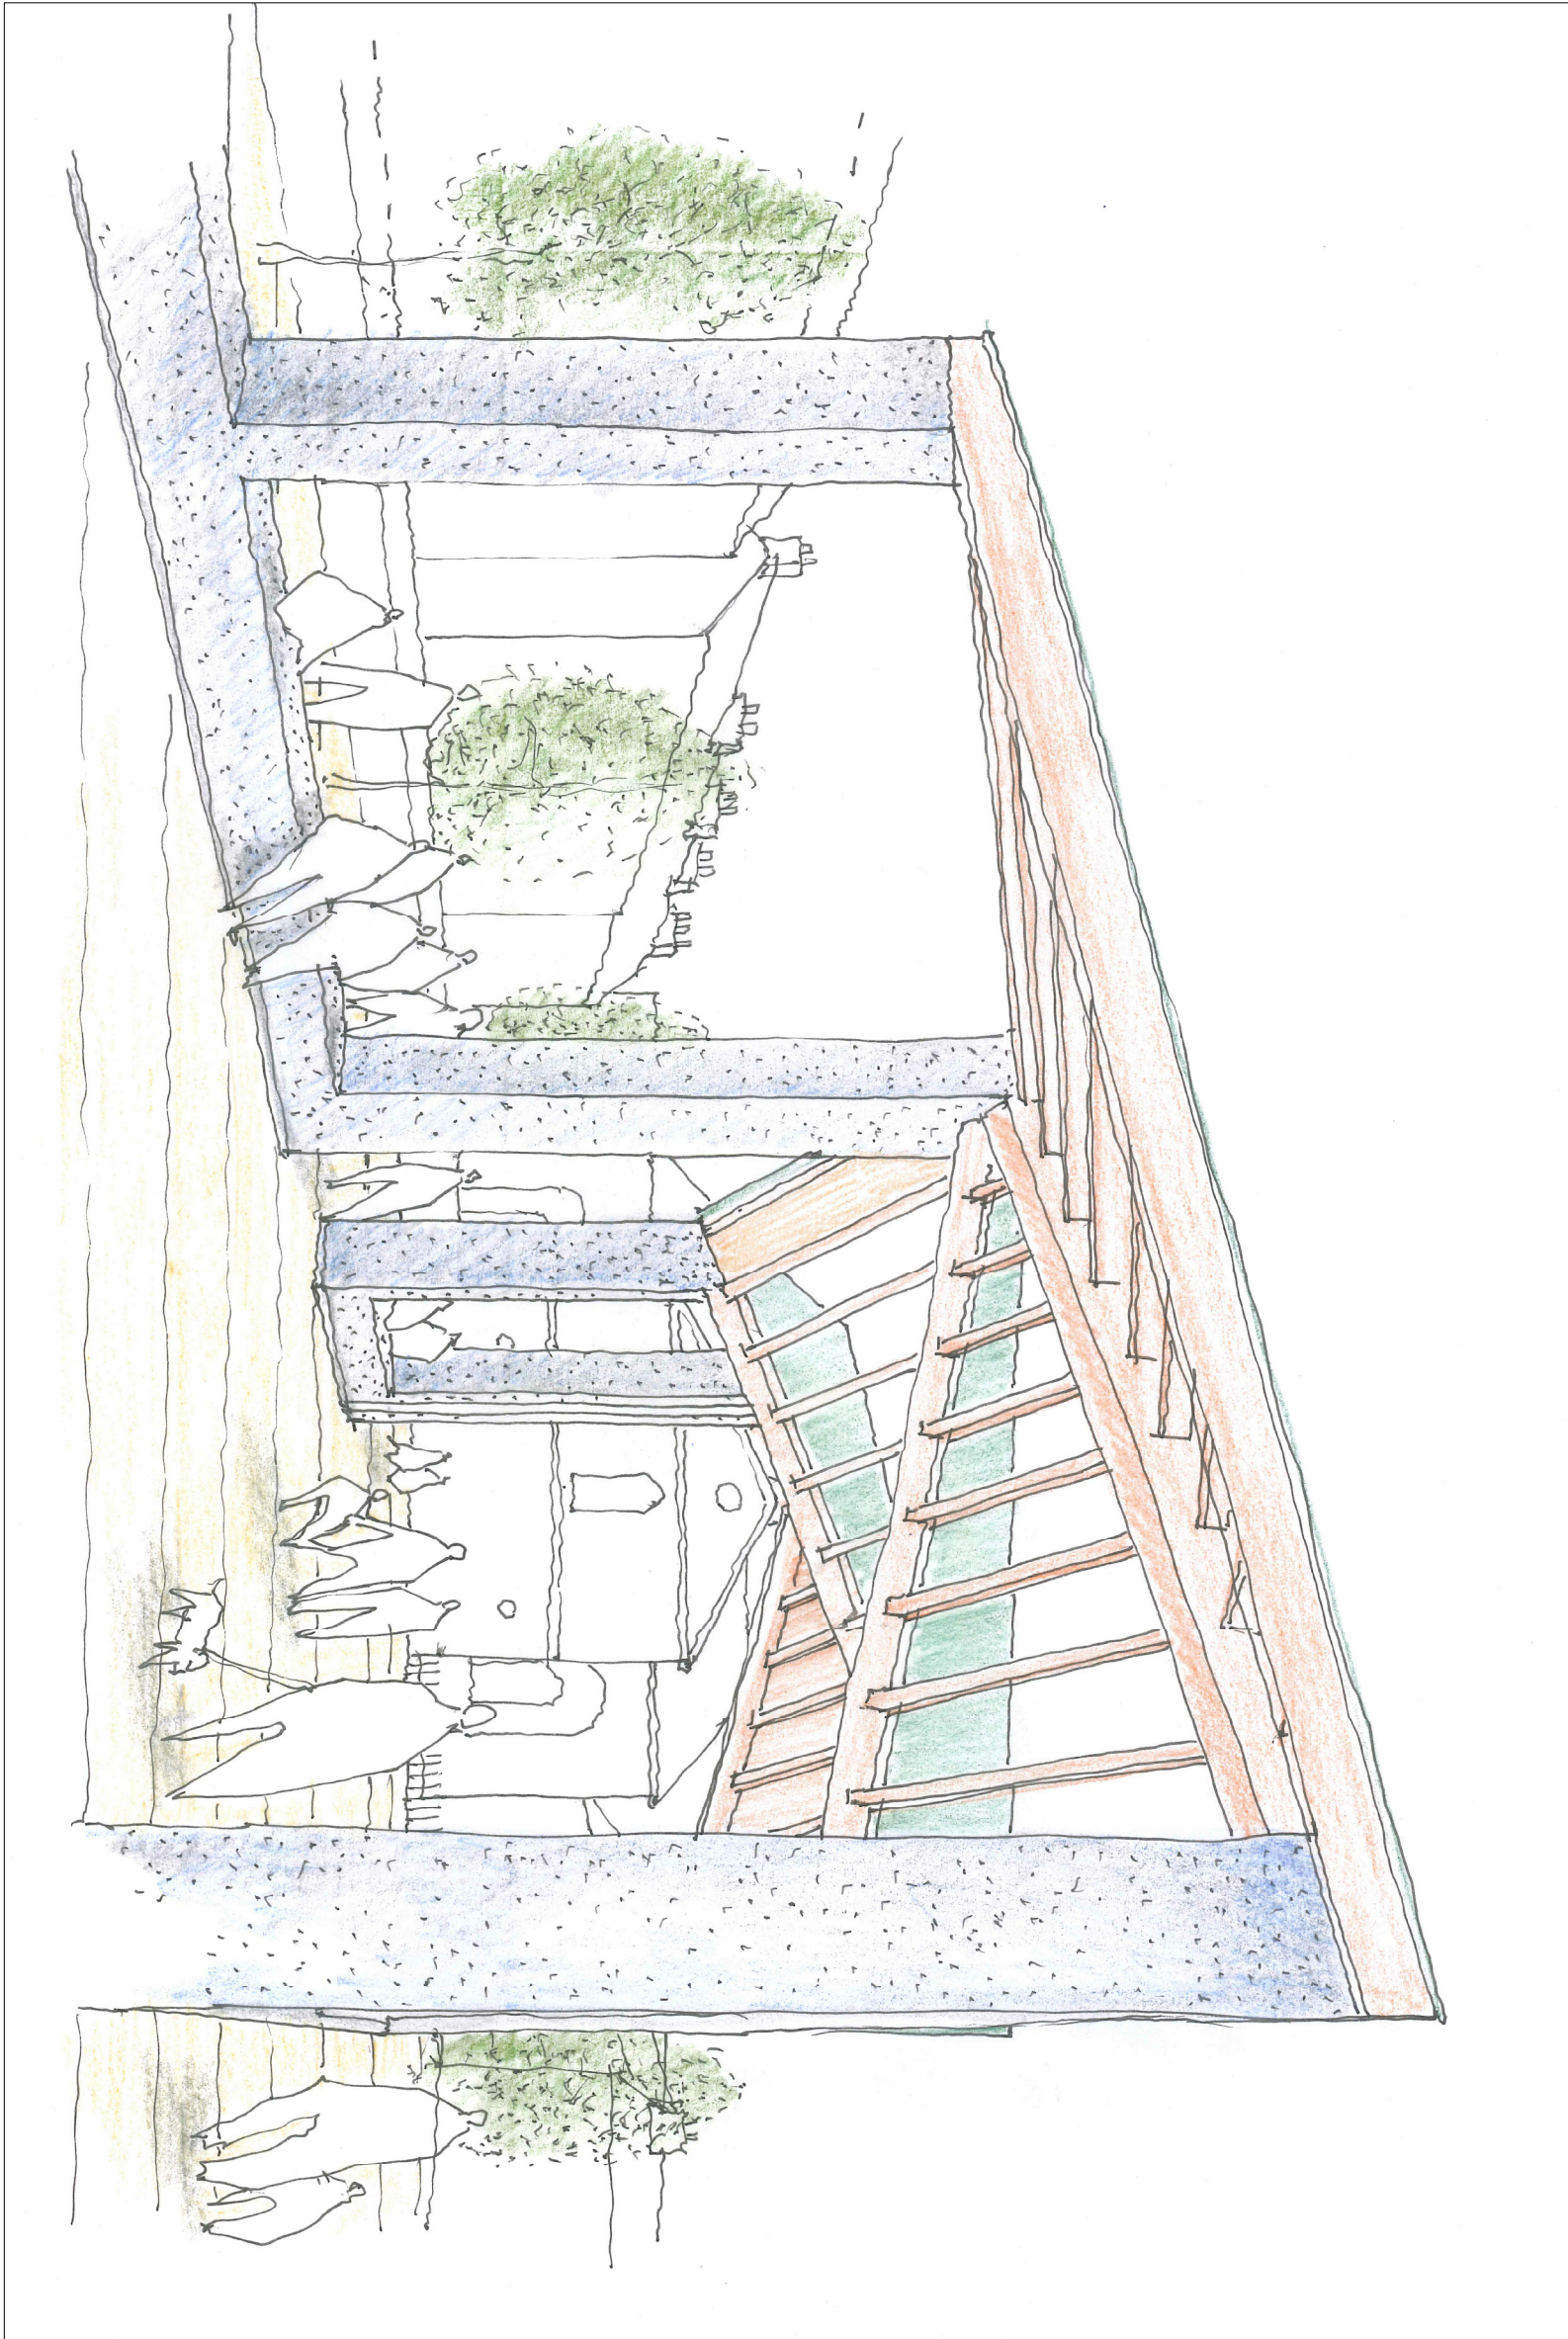

SKETCH PERSPECTIVE LOOKING SOUTH

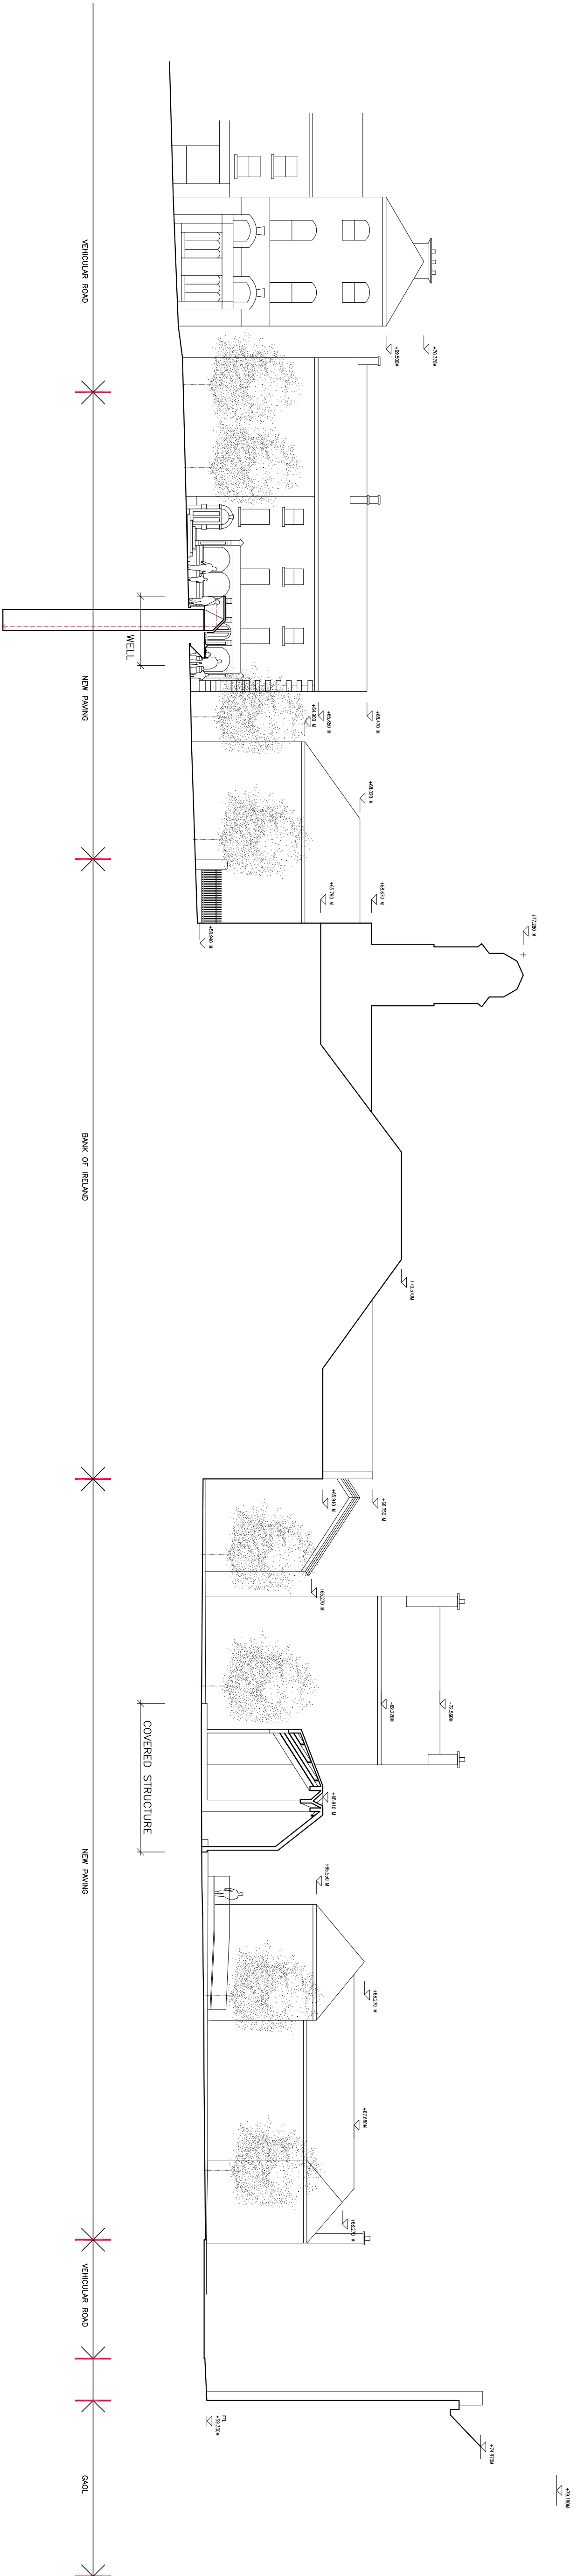


SECTION C-C
SCALE 1 : 200 @ A1

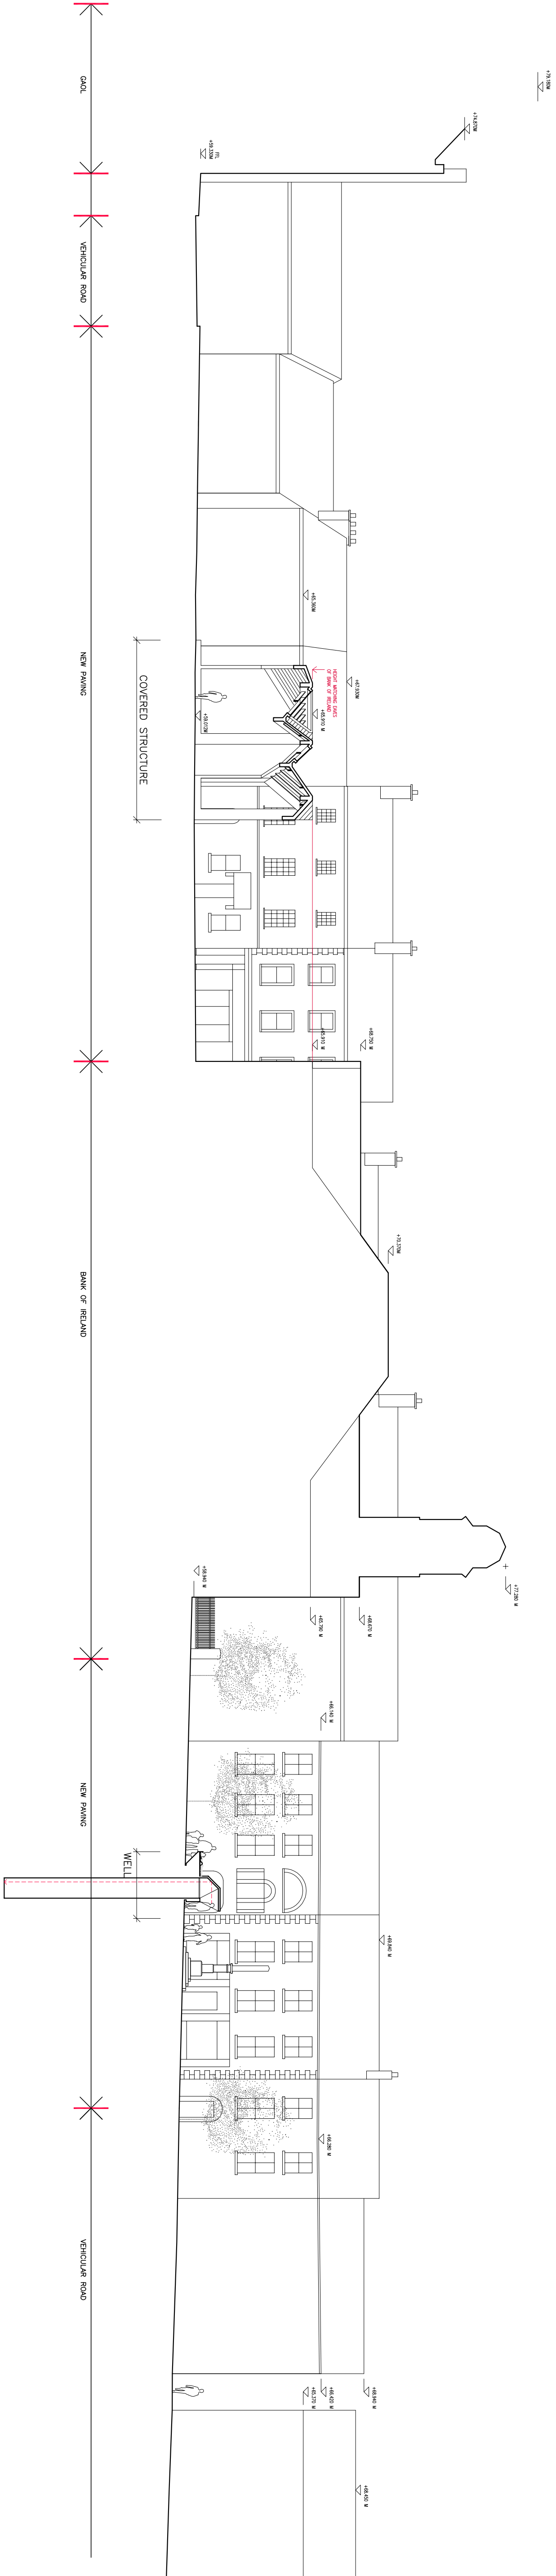

SECTION D-D
SCALE 1 : 200 @ A1




SKETCH PERSPECTIVE OF WELL / PERISCOPE / TACTILE MODEL

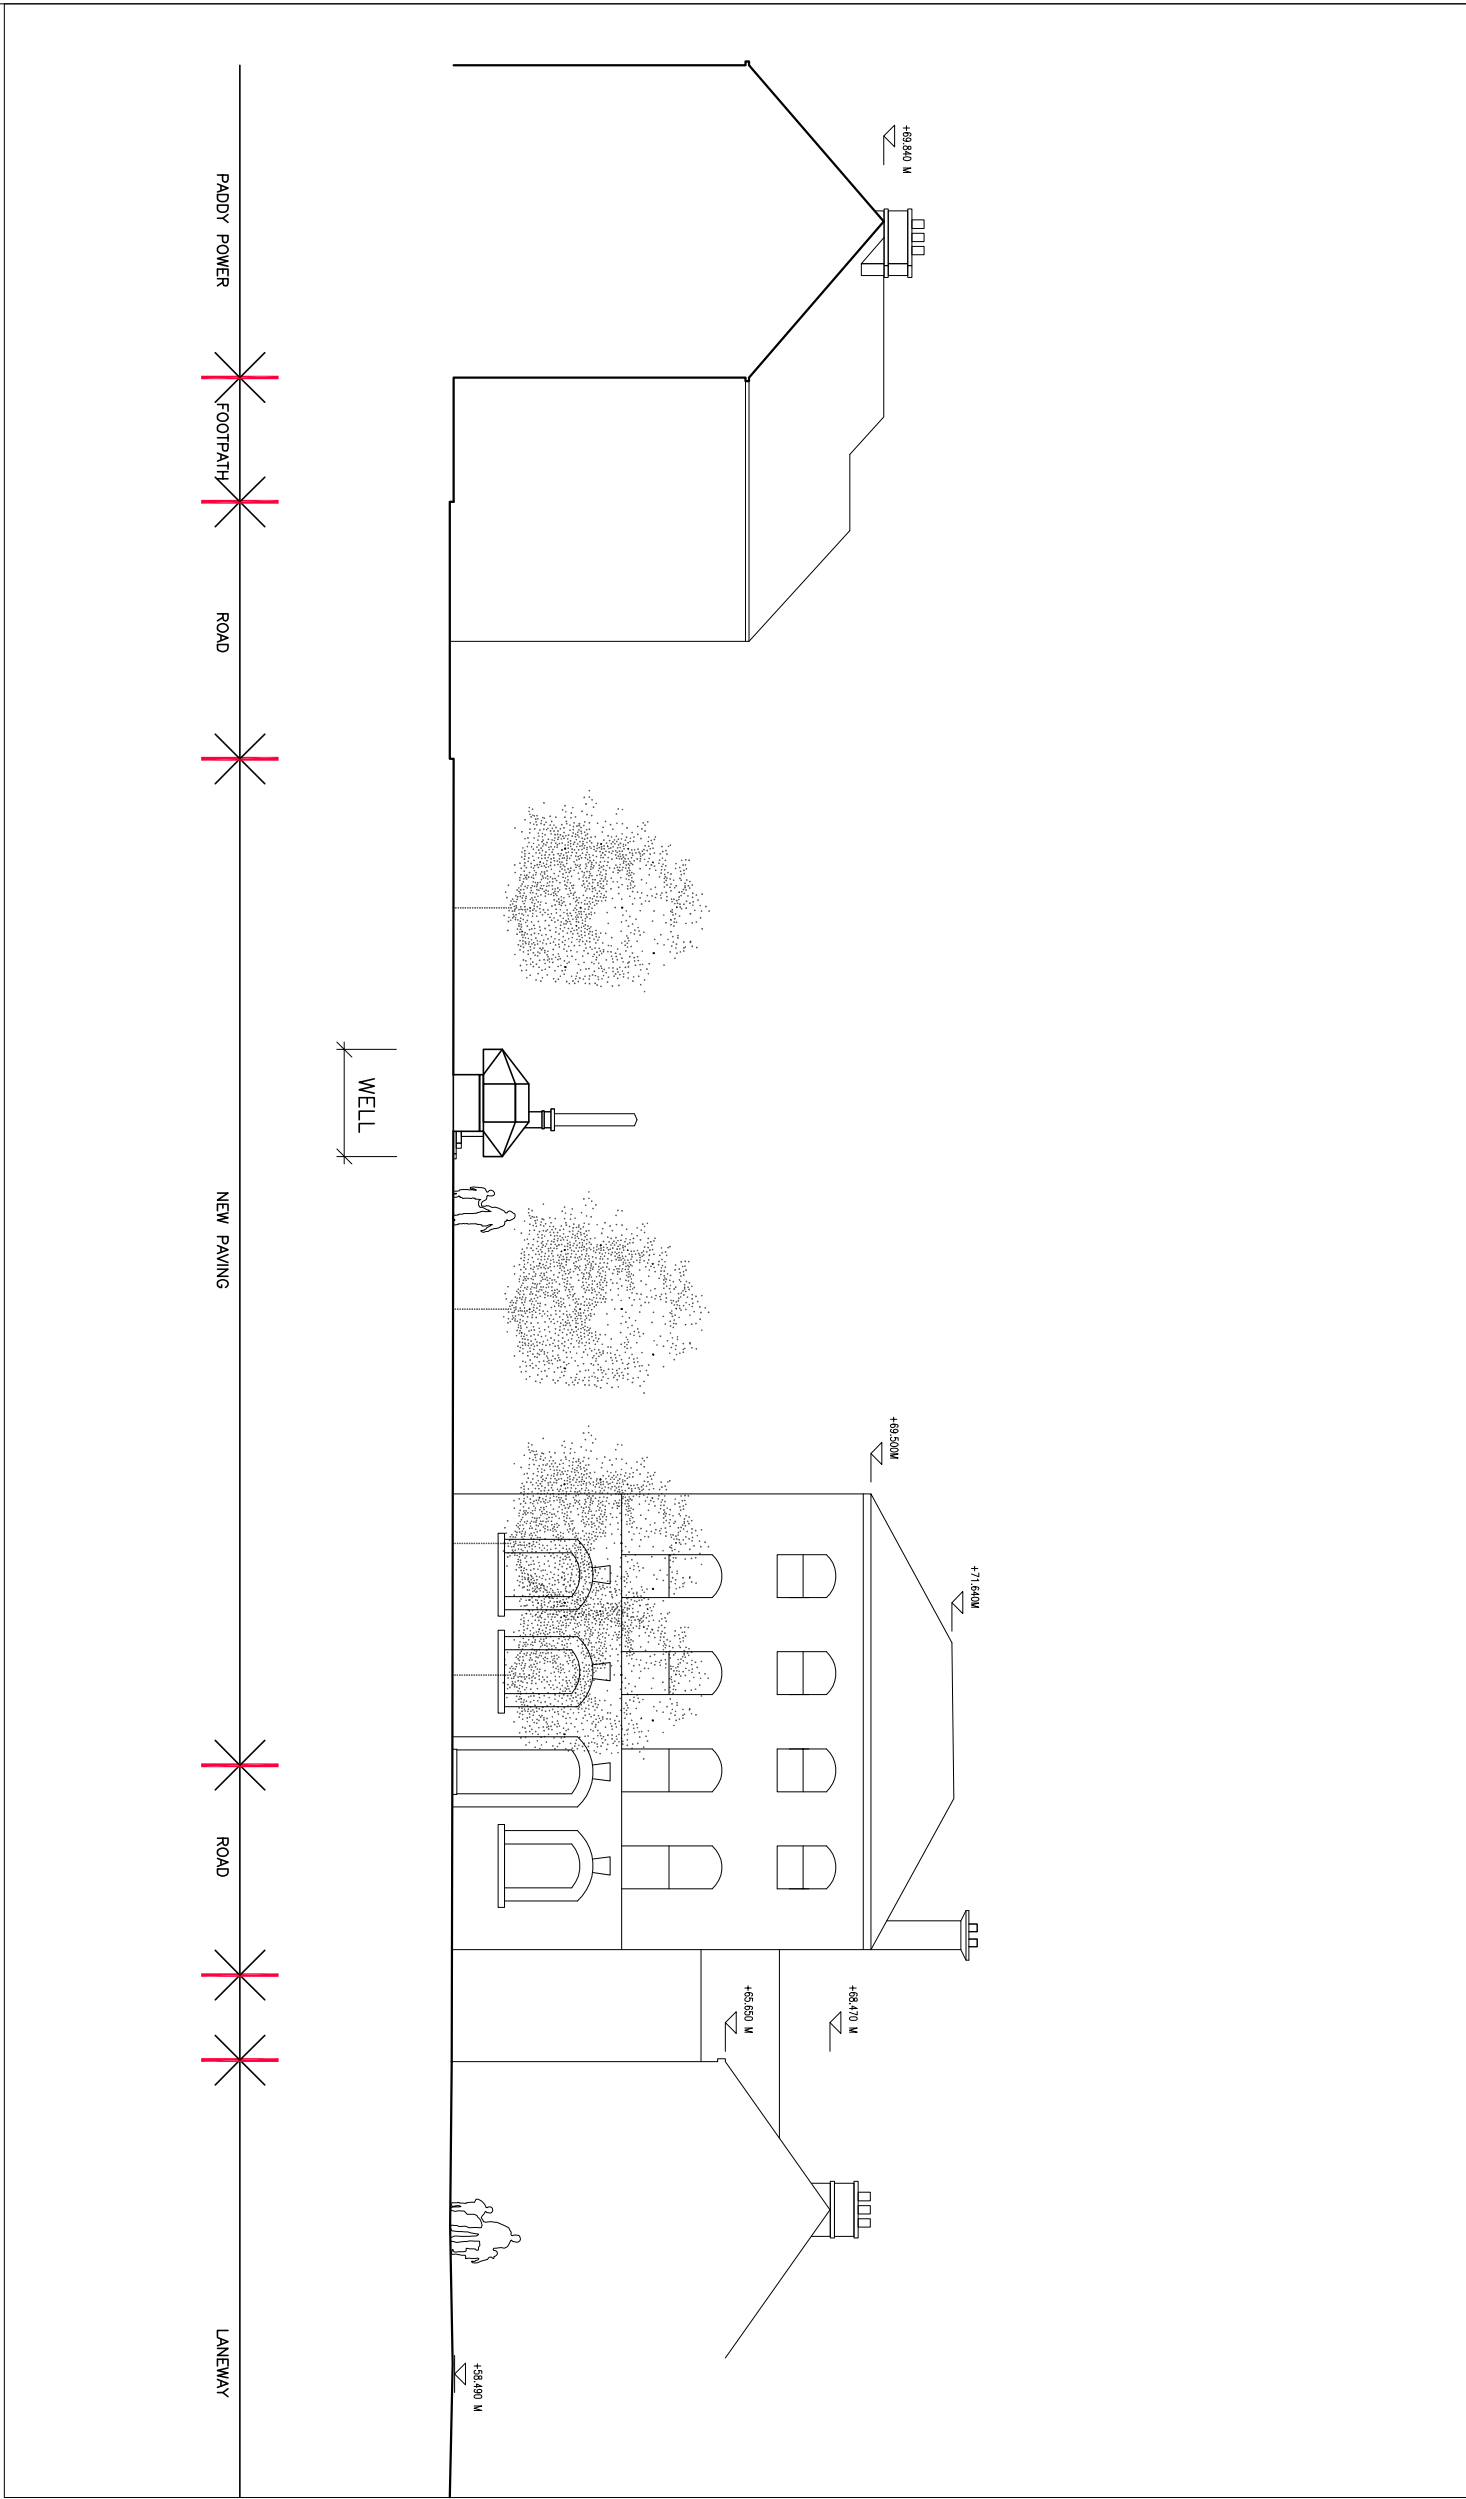

SECTION E-E
SCALE 1 : 200 @ A1




SITE PLAN - WELL / PERISCOPE / TACTILE MODEL
SCALE 1 : 200 @ A1

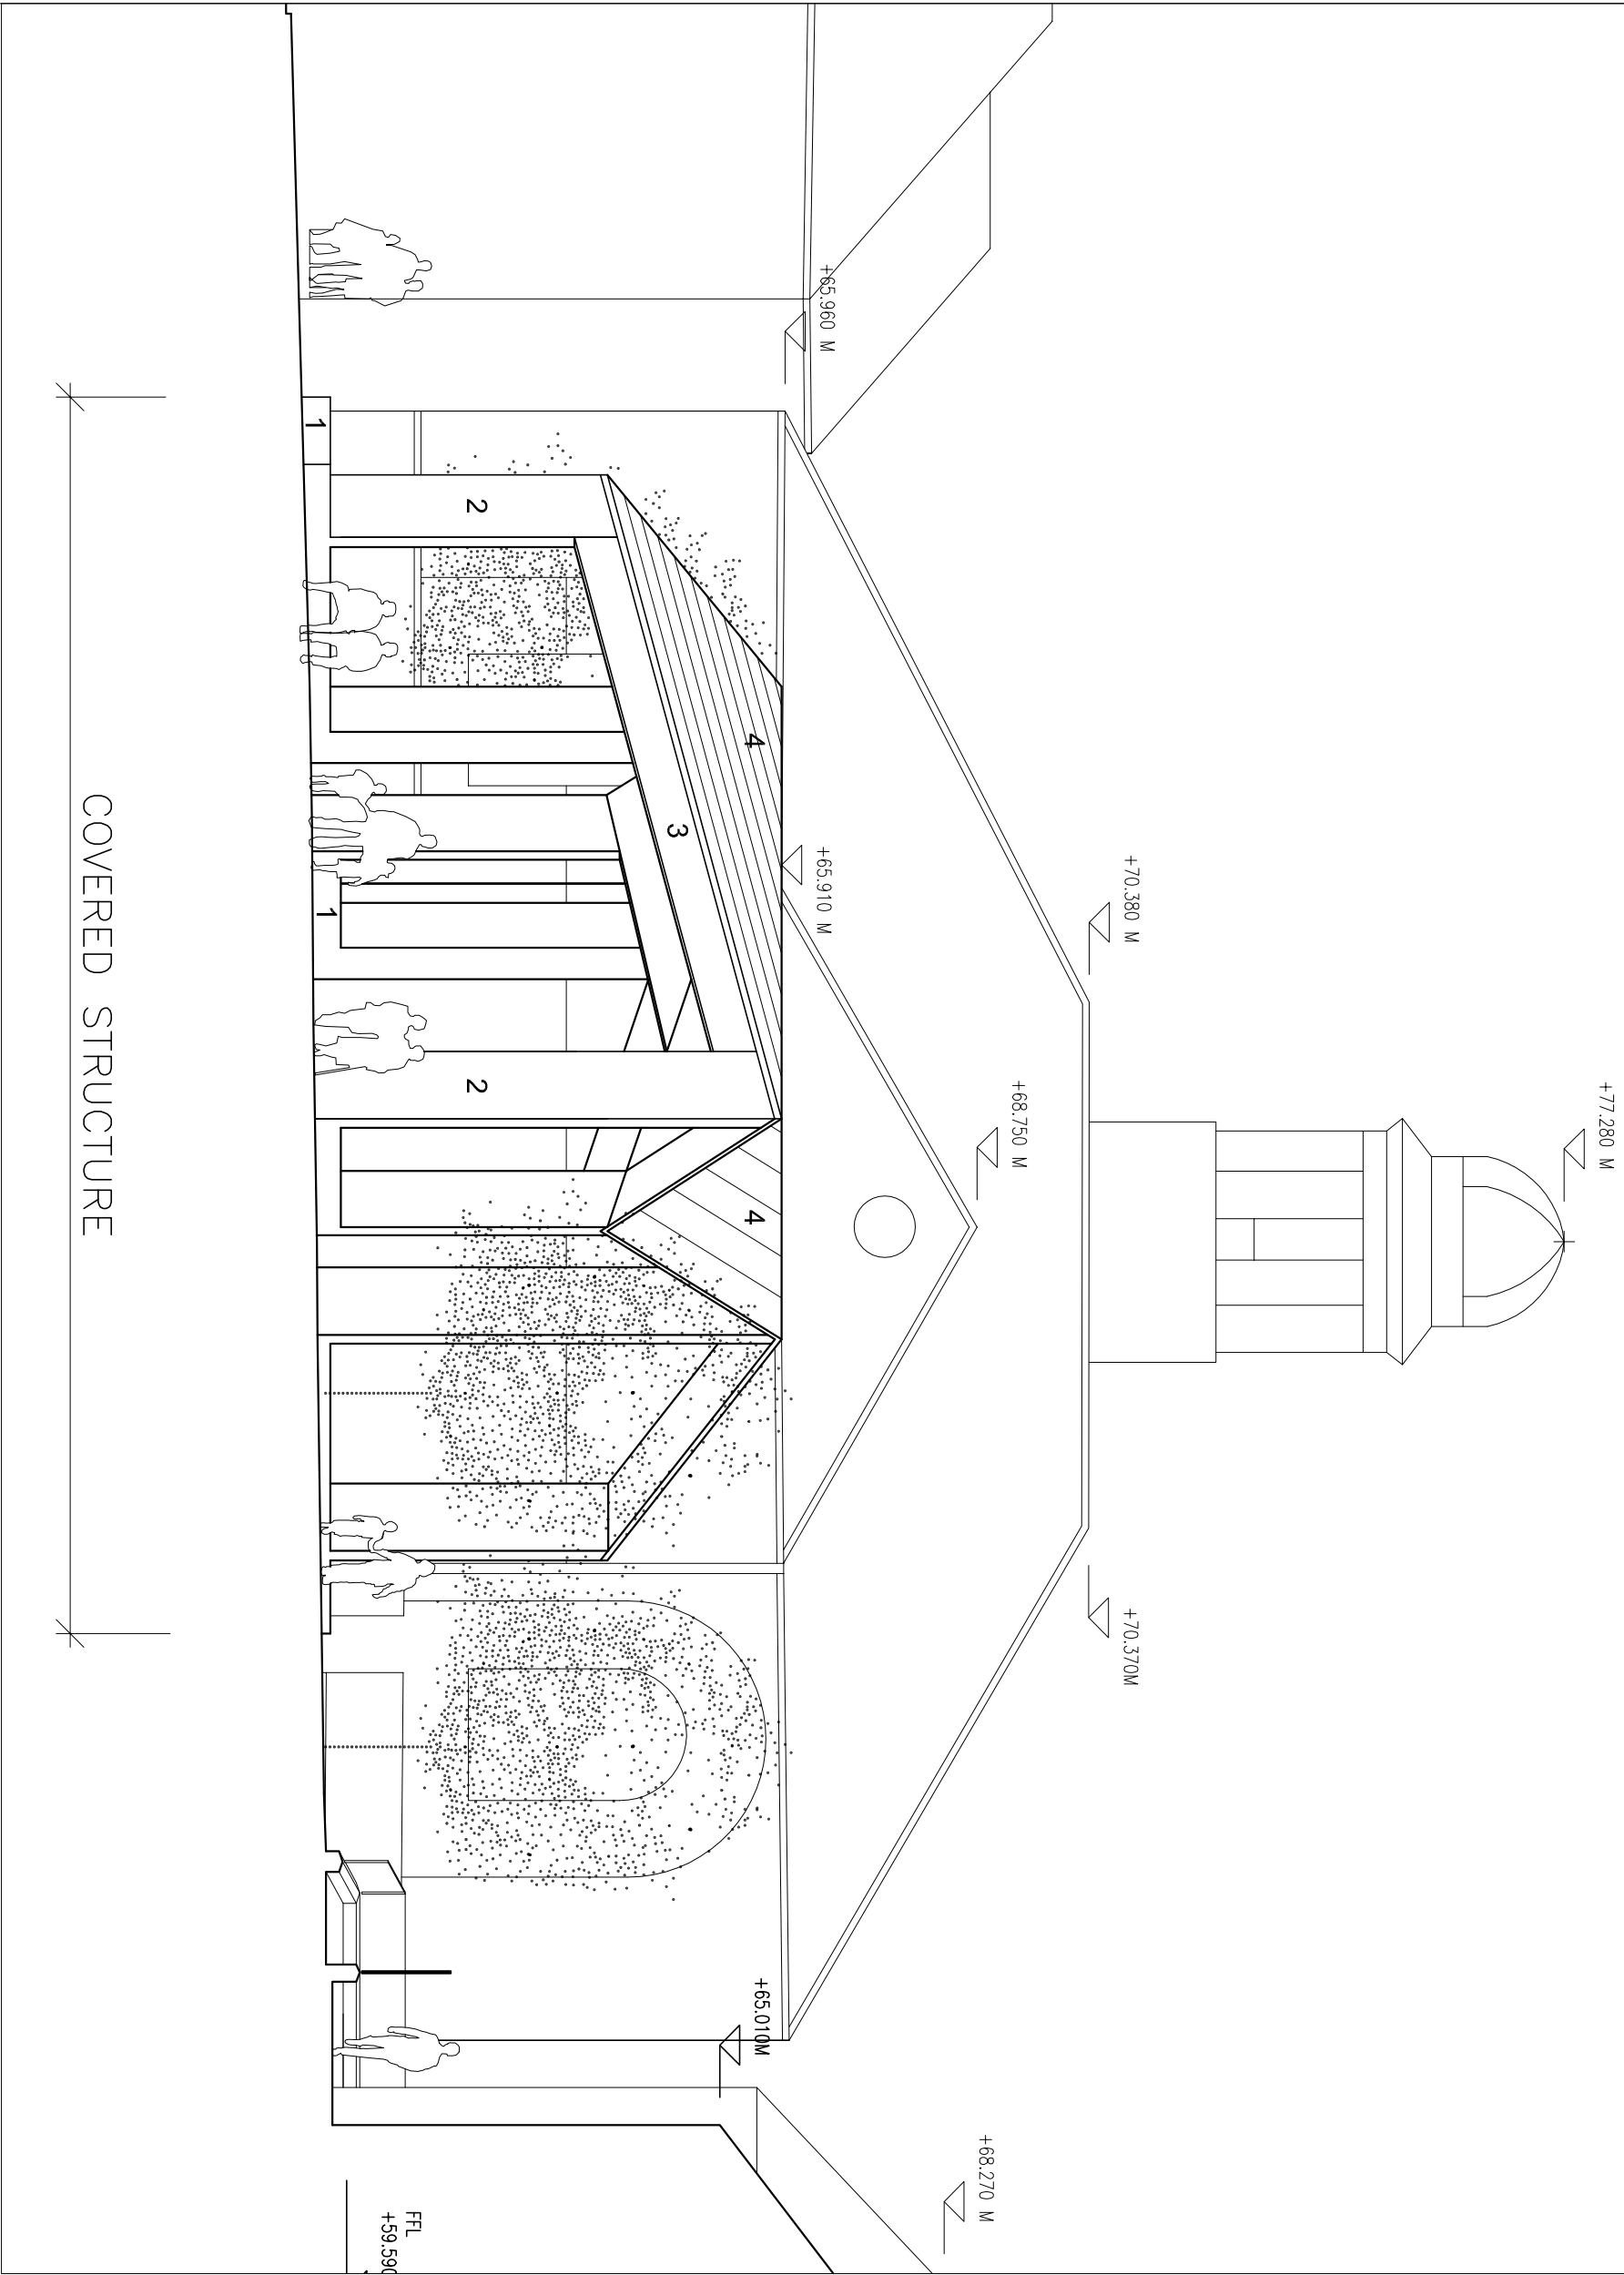

PART NORTH ELEVATION
SCALE 1 : 100 @ A1

COVERED STRUCTURE MATERIALS:

1. POLISHED CONCRETE BENCHES
2. POLISHED CONCRETE COLUMNS
3. GLULAM TIMBER ROOF STRUCTURE
4. COPPER ROOF CLADDING

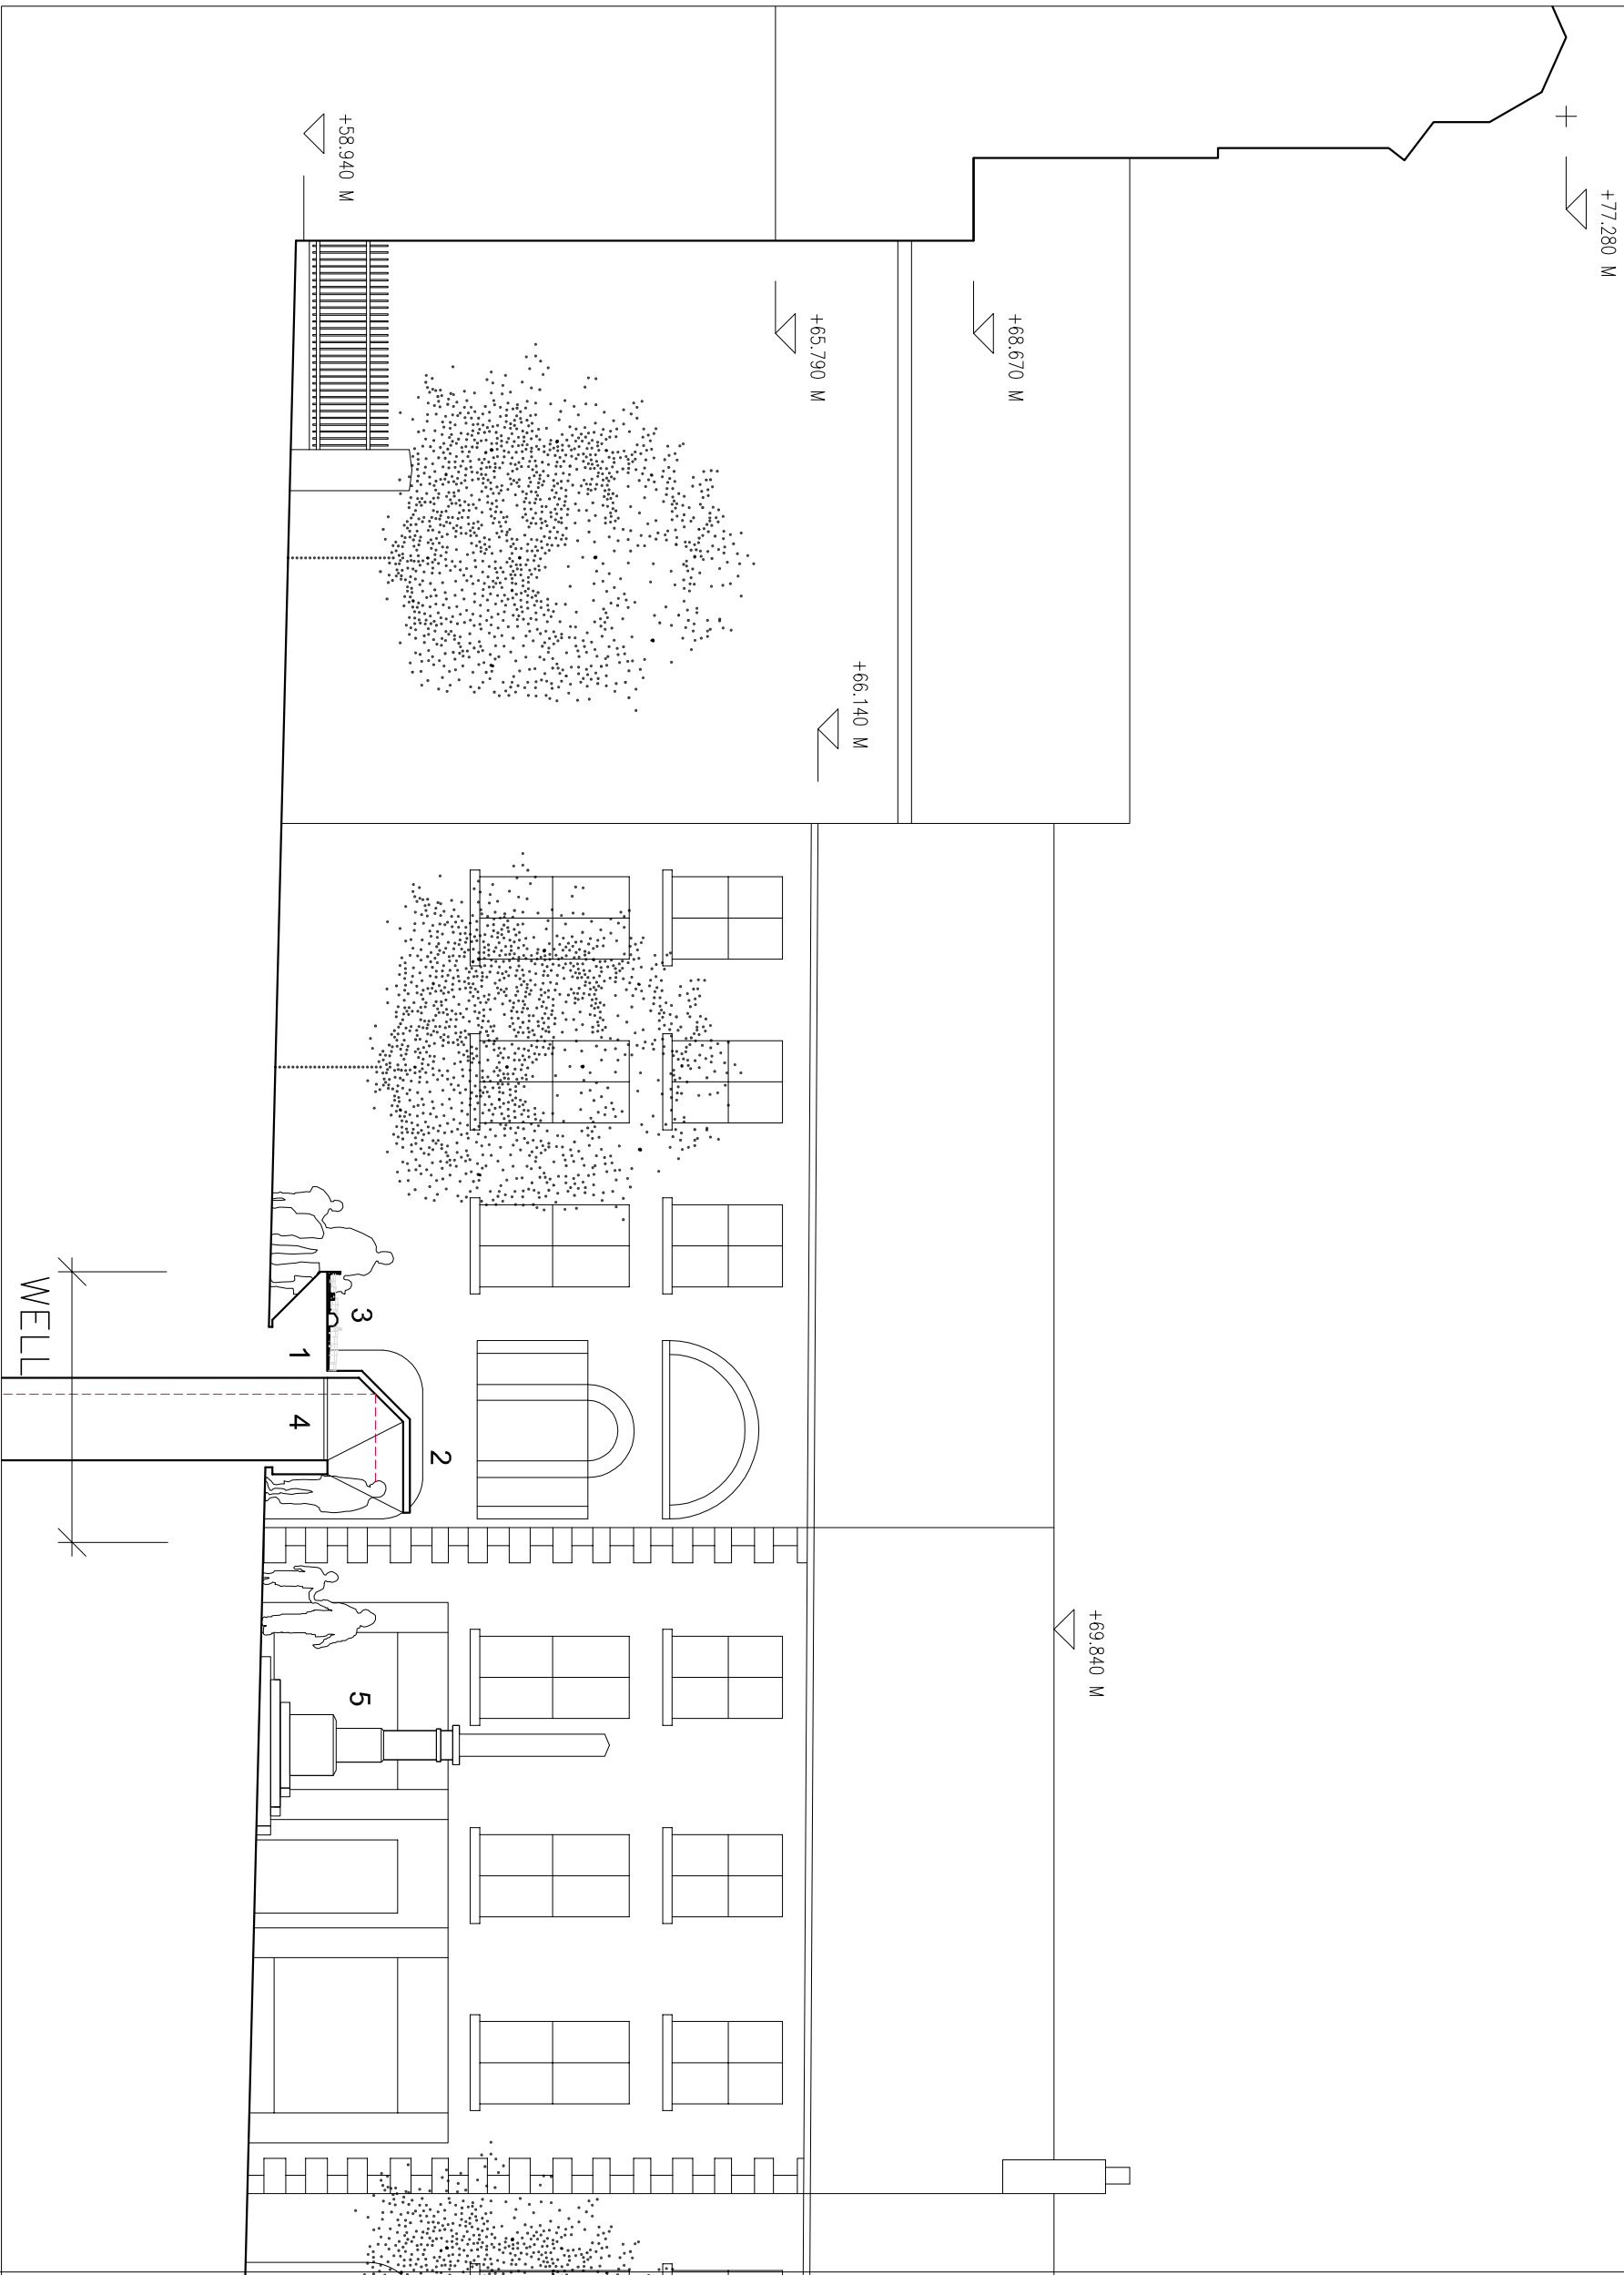

PART SECTION D-D
SCALE 1 : 100 @ A1

WELL / PERISCOPE / TACTILE MODEL MATERIALS:

1. POLISHED CONCRETE PLINTH
2. COPPER HOOD TO PERISCOPE
3. BRONZE MODEL
4. TOUGHENED GLASS COVER TO 14 METRE DEEP WELL
5. HAYDEN MONUMENT