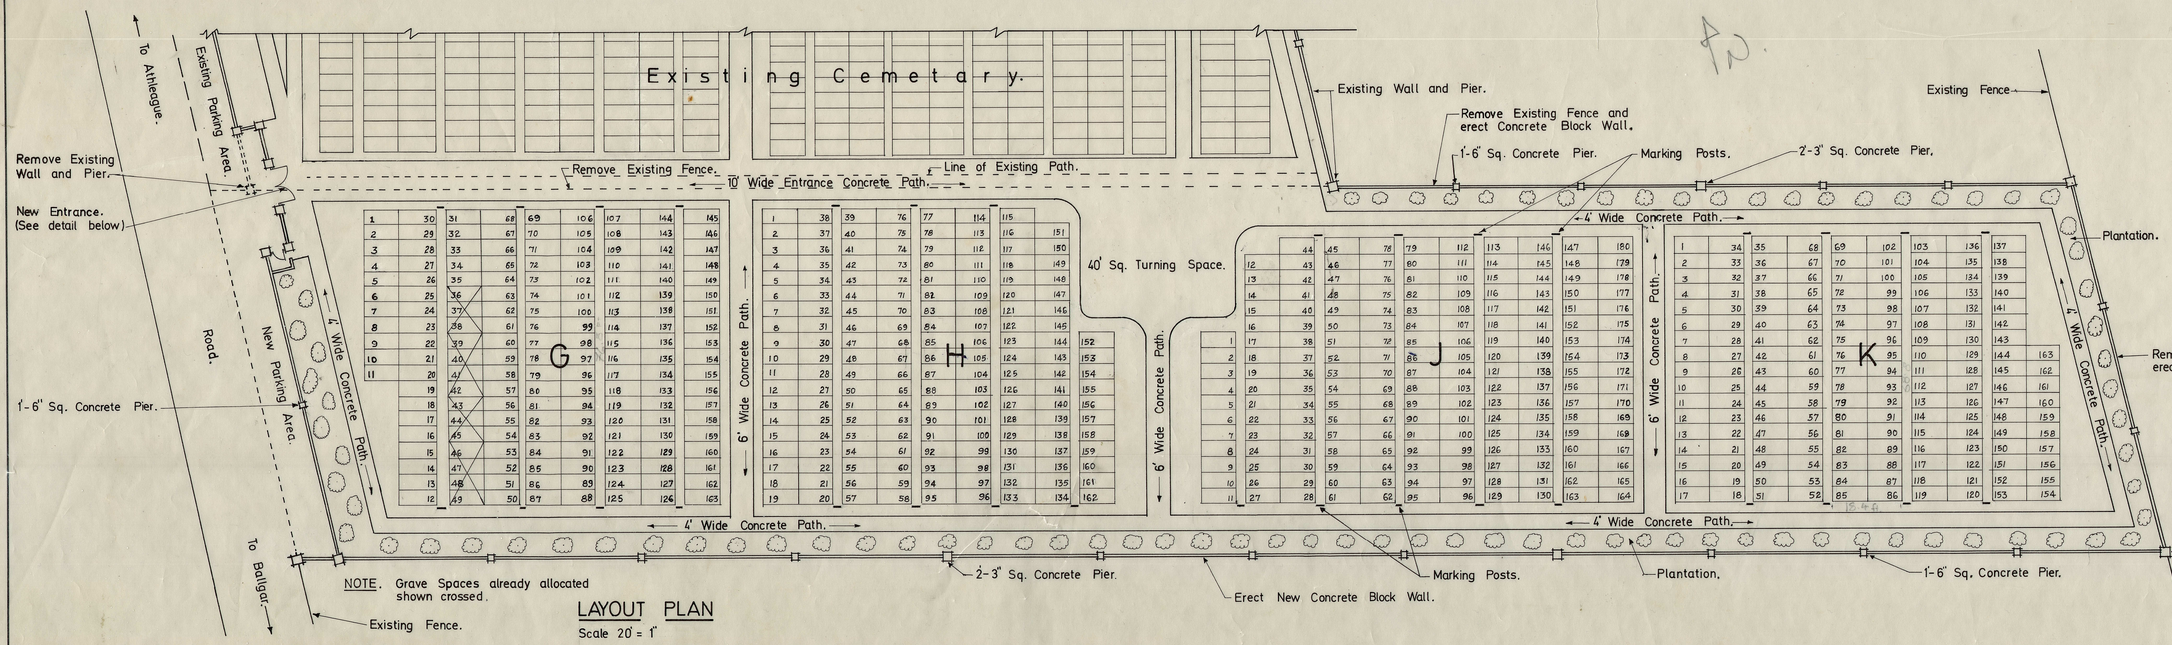

No. of GRAVE SPACES.	
Plot G	163.
Plot H	162.
Plot J	180.
Plot K	163.
TOTAL	668.

NOTE. Grave Spaces already allocated shown crossed.

LAYOUT PLAN
Scale 20' = 1"

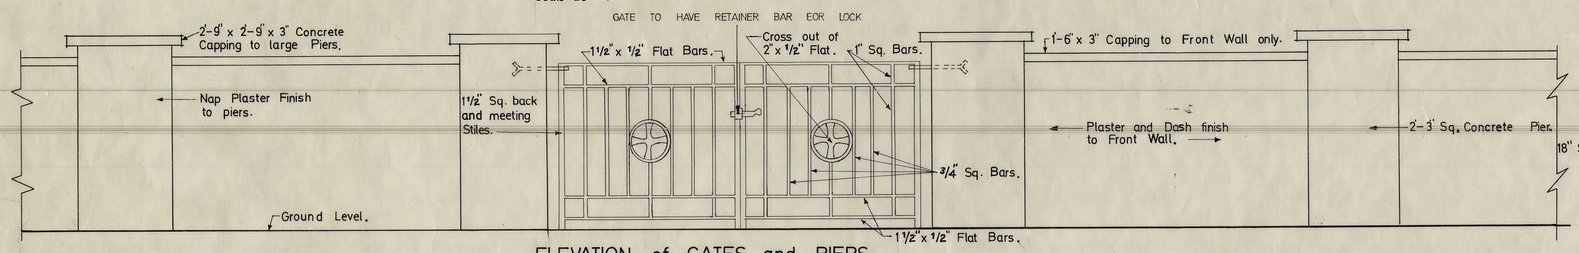

ELEVATION of GATES and PIERS.
Scale ½" = 1 Foot.

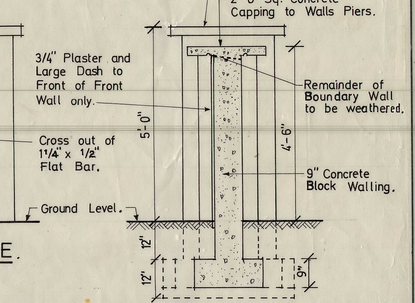

ELEVATION of WICKET GATE.
Scale ½" = 1 Foot.

SECTION THRO WALLS & PIERS.
Scale ½" = 1 Foot.

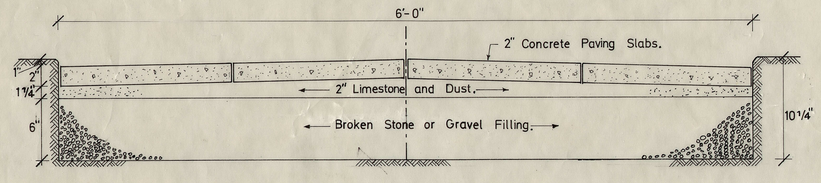

DETAIL of PATHS.
1½" = 1 Foot.

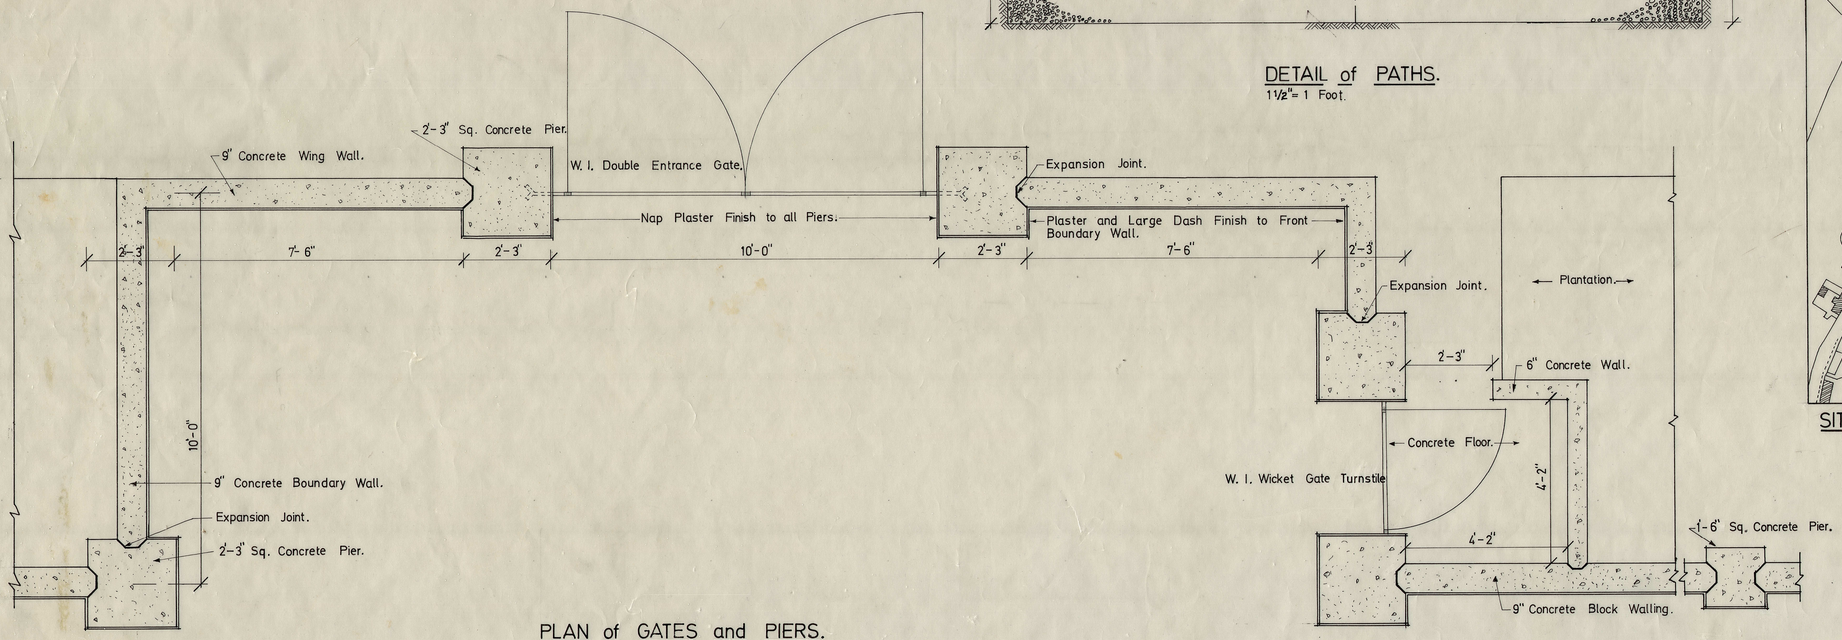

PLAN of GATES and PIERS.
Scale ½" = 1 Foot.

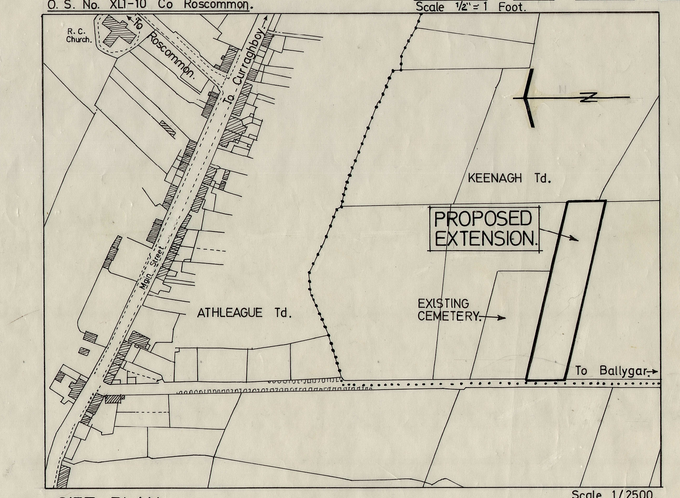

SITE PLAN.

ROSCOMMON COUNTY COUNCIL

PROPOSED EXTENSION TO ATHLEAGUE CEMETERY.

Layout Plan, Site Plan, and Details.

Scales: 20' = 1", ½" = 1 Foot, 1½" = 1 Foot & 1/2500.

Date: 6th July 1979.
Revisions:
Drawn by: T.G. Traced by: T.G.
Checked by:

F. J. Murphy B.E.,
COUNTY ENGINEER
COURTHOUSE
ROSCOMMON

DRAWING No. M/12/1.

GAF 7139/76