



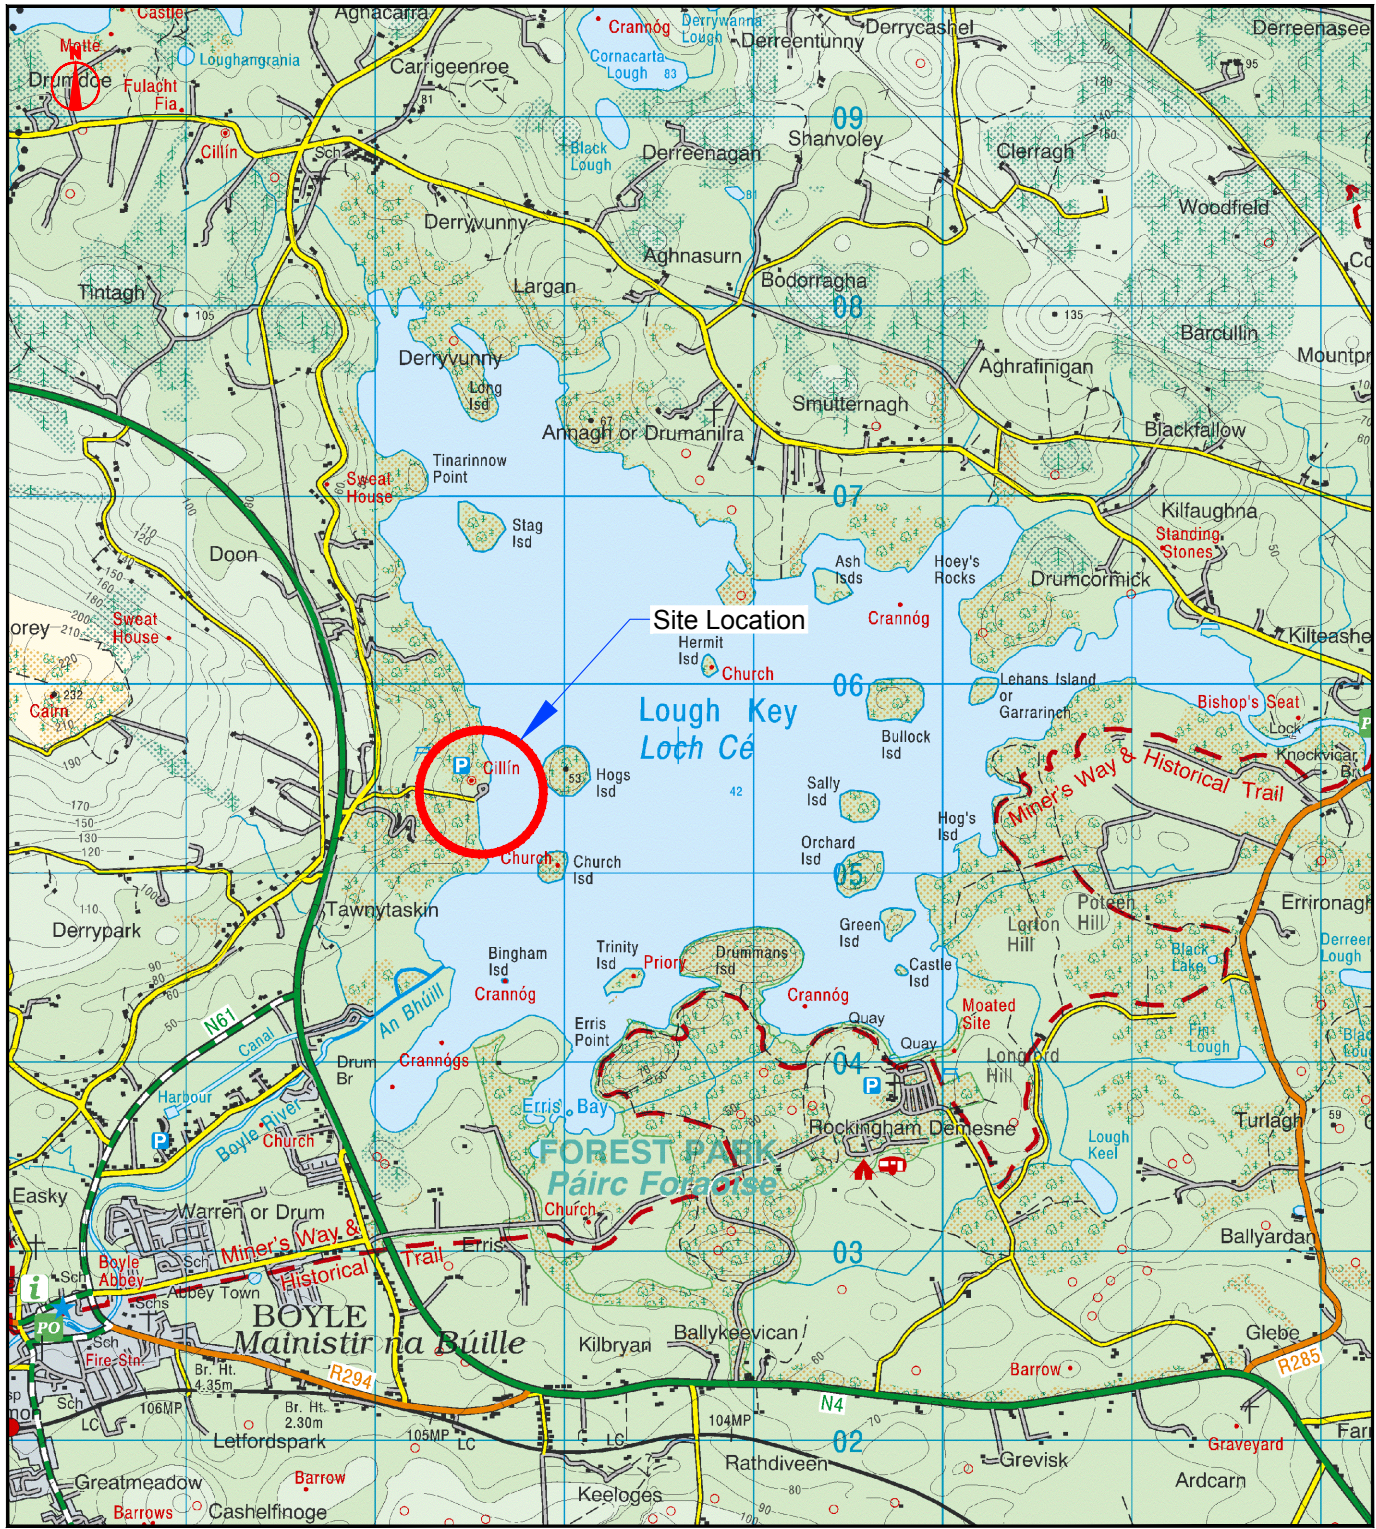

Site Location
Scale 1:20,000 @ A1

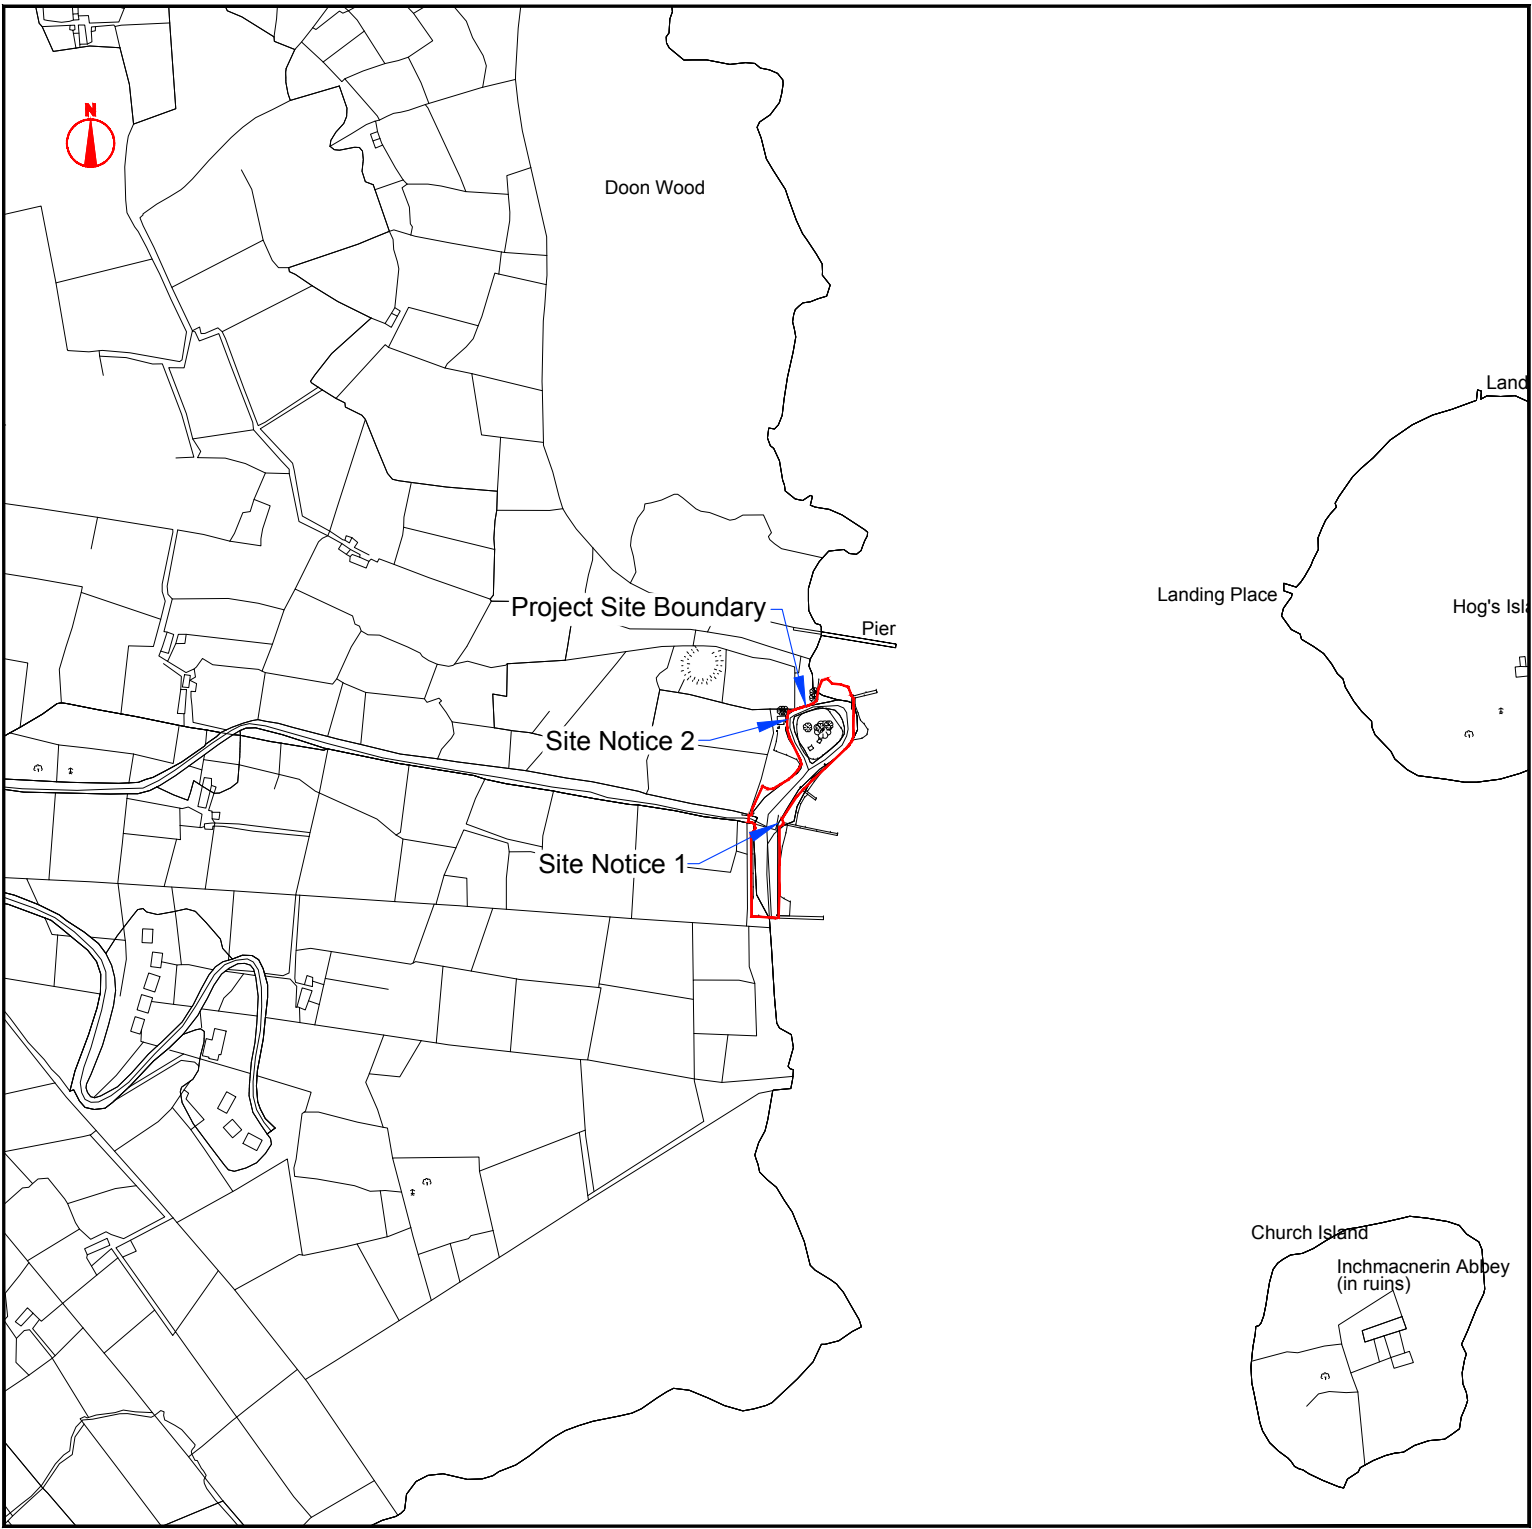

Project Site Boundary
Scale 1:2500 @ A1