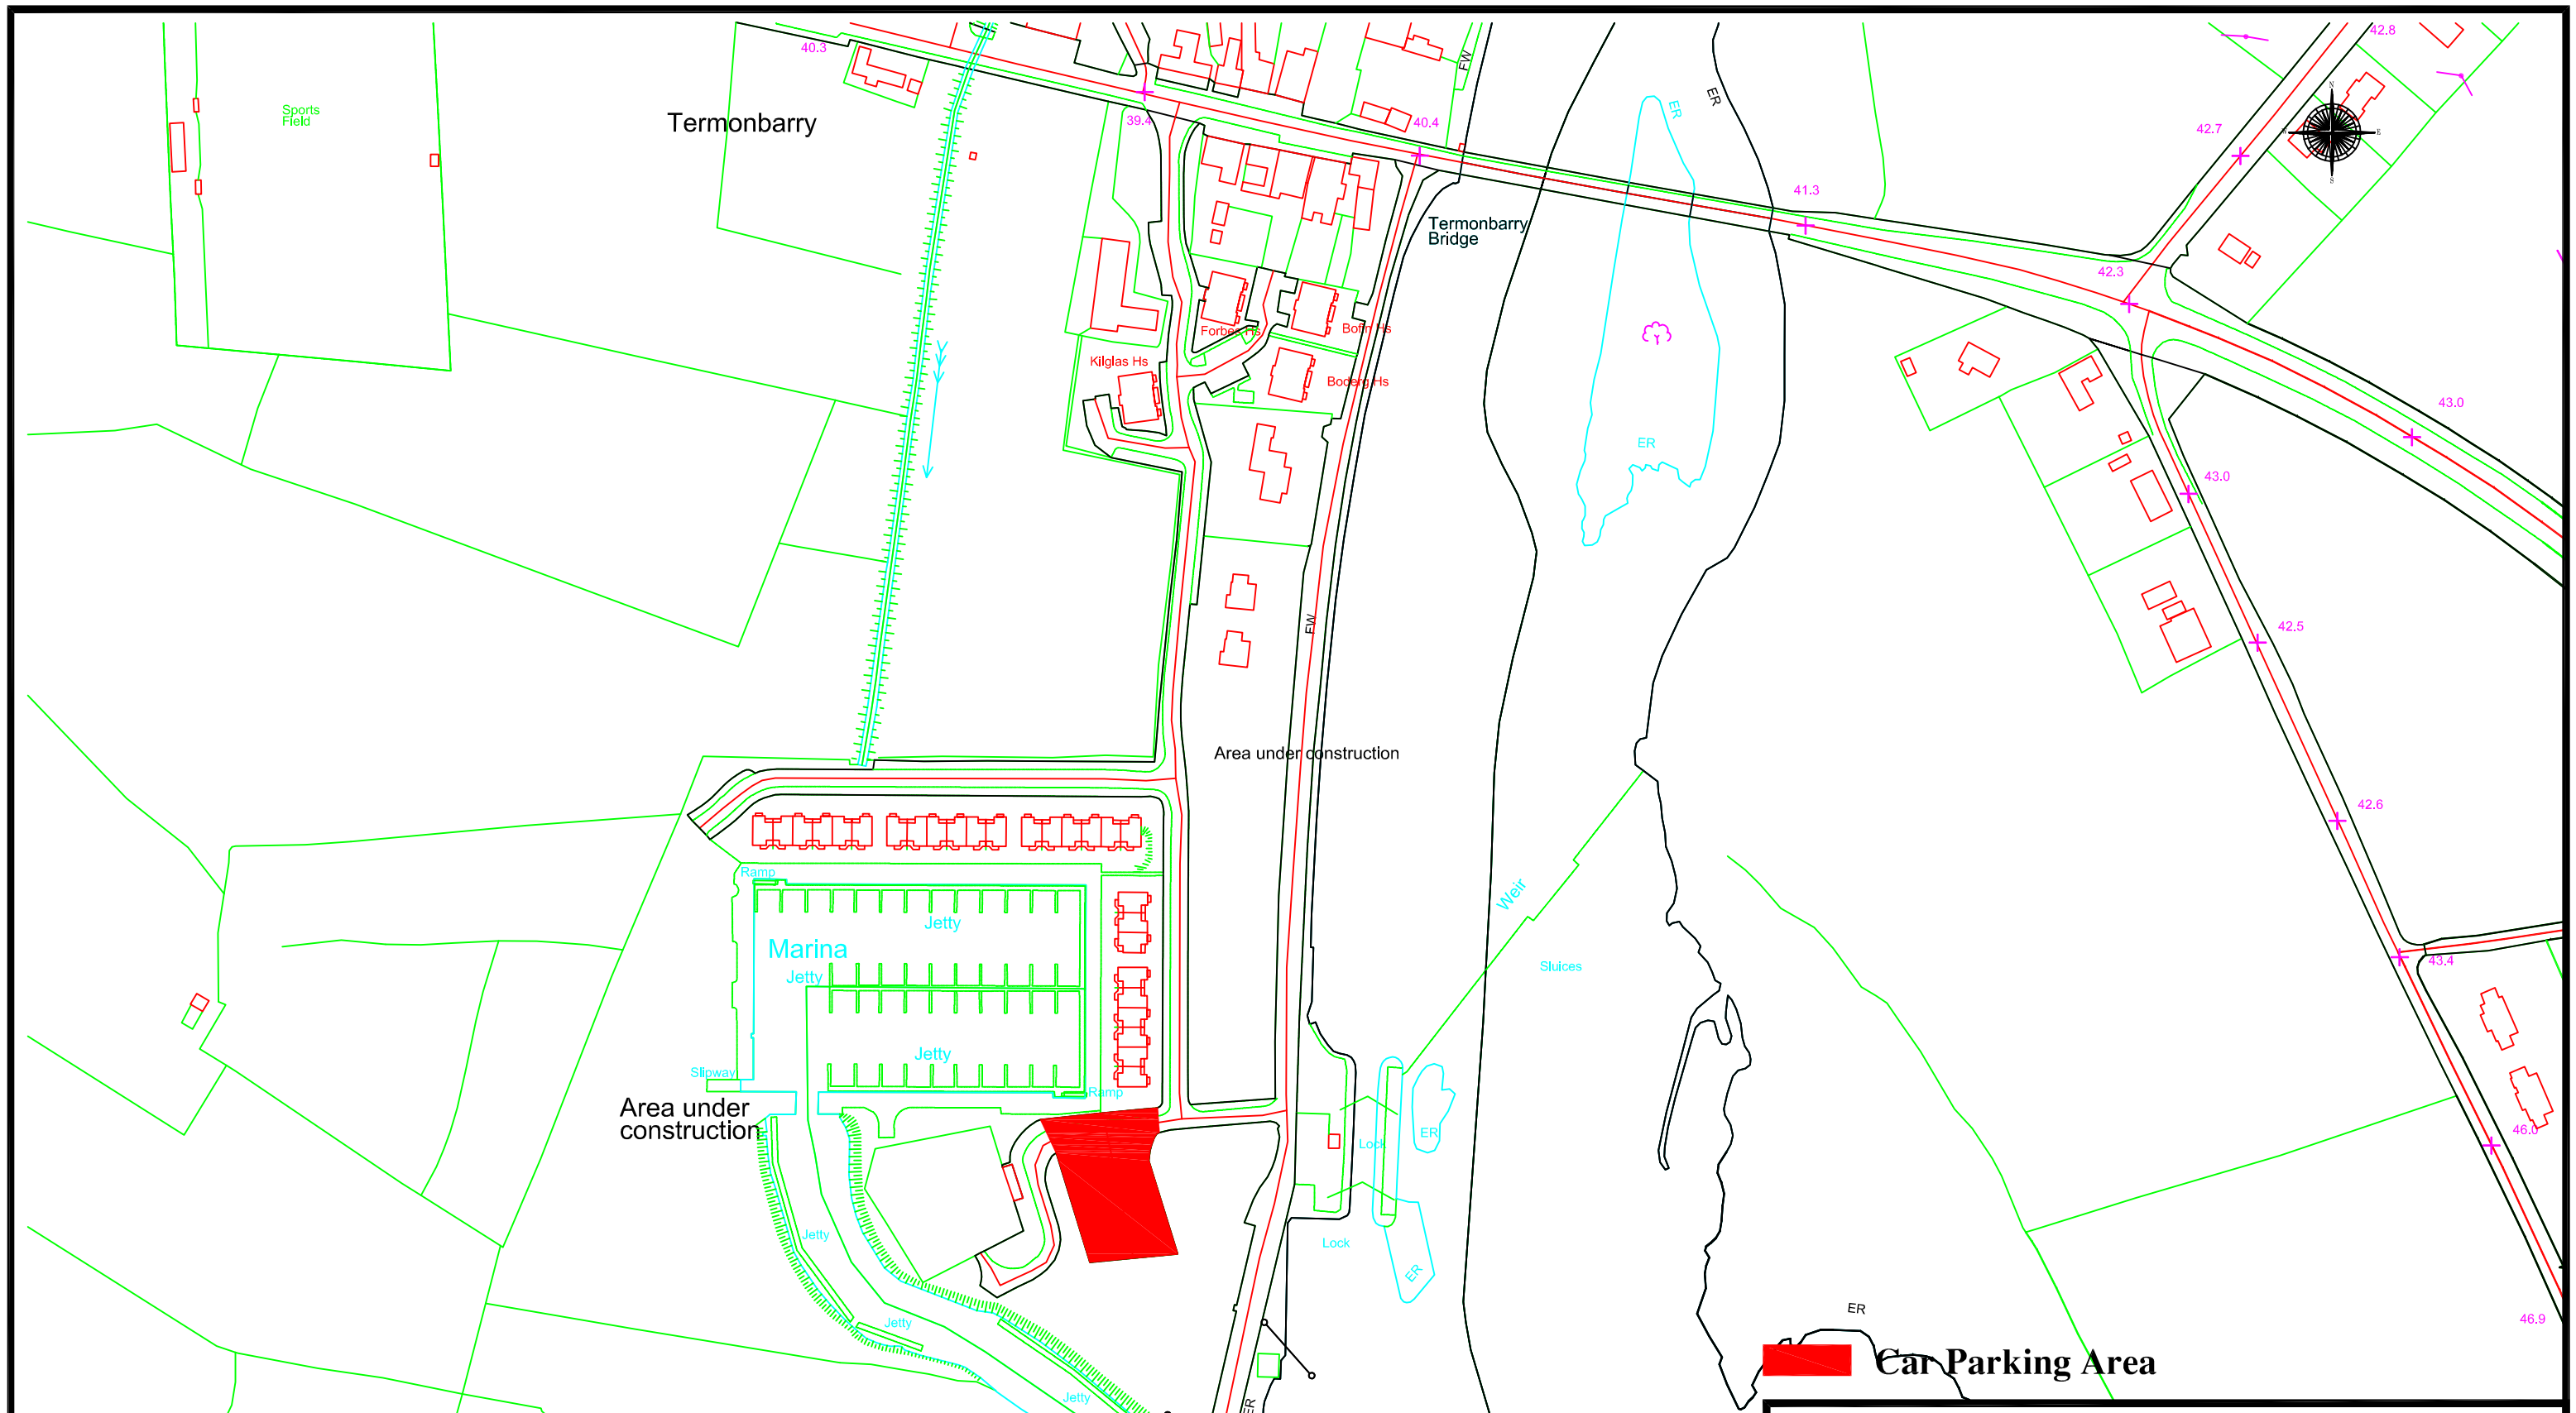

Copyright Ordnance Survey Ireland. All rights reserved. Licence Number 2008/10CCMA/Roscommon County Council

ROSCOMMON COUNTY COUNCIL

Courthouse,
Roscommon.
Ph.: 090-6637100

Majella Hunt
Director Of Services.
Roads & Transportation

Project:
County Roscommon - Car Park Bye Laws - Site Location Maps

Engineering Area:	Electoral Area:	Location:		
Strokestown	Strokestown	**TARMONBARRY**		
Drawn: P Donlon	Checked: E Dwyer	Date: Sept.'11	Scale: 1 :2,500	Drawing No.: 38