For Planning Purposes Only

ORDNANCE SURVEY OF IRELAND LICENCE NUMBER
CYAL50354612 © Ordnance Ireland/Government of Ireland

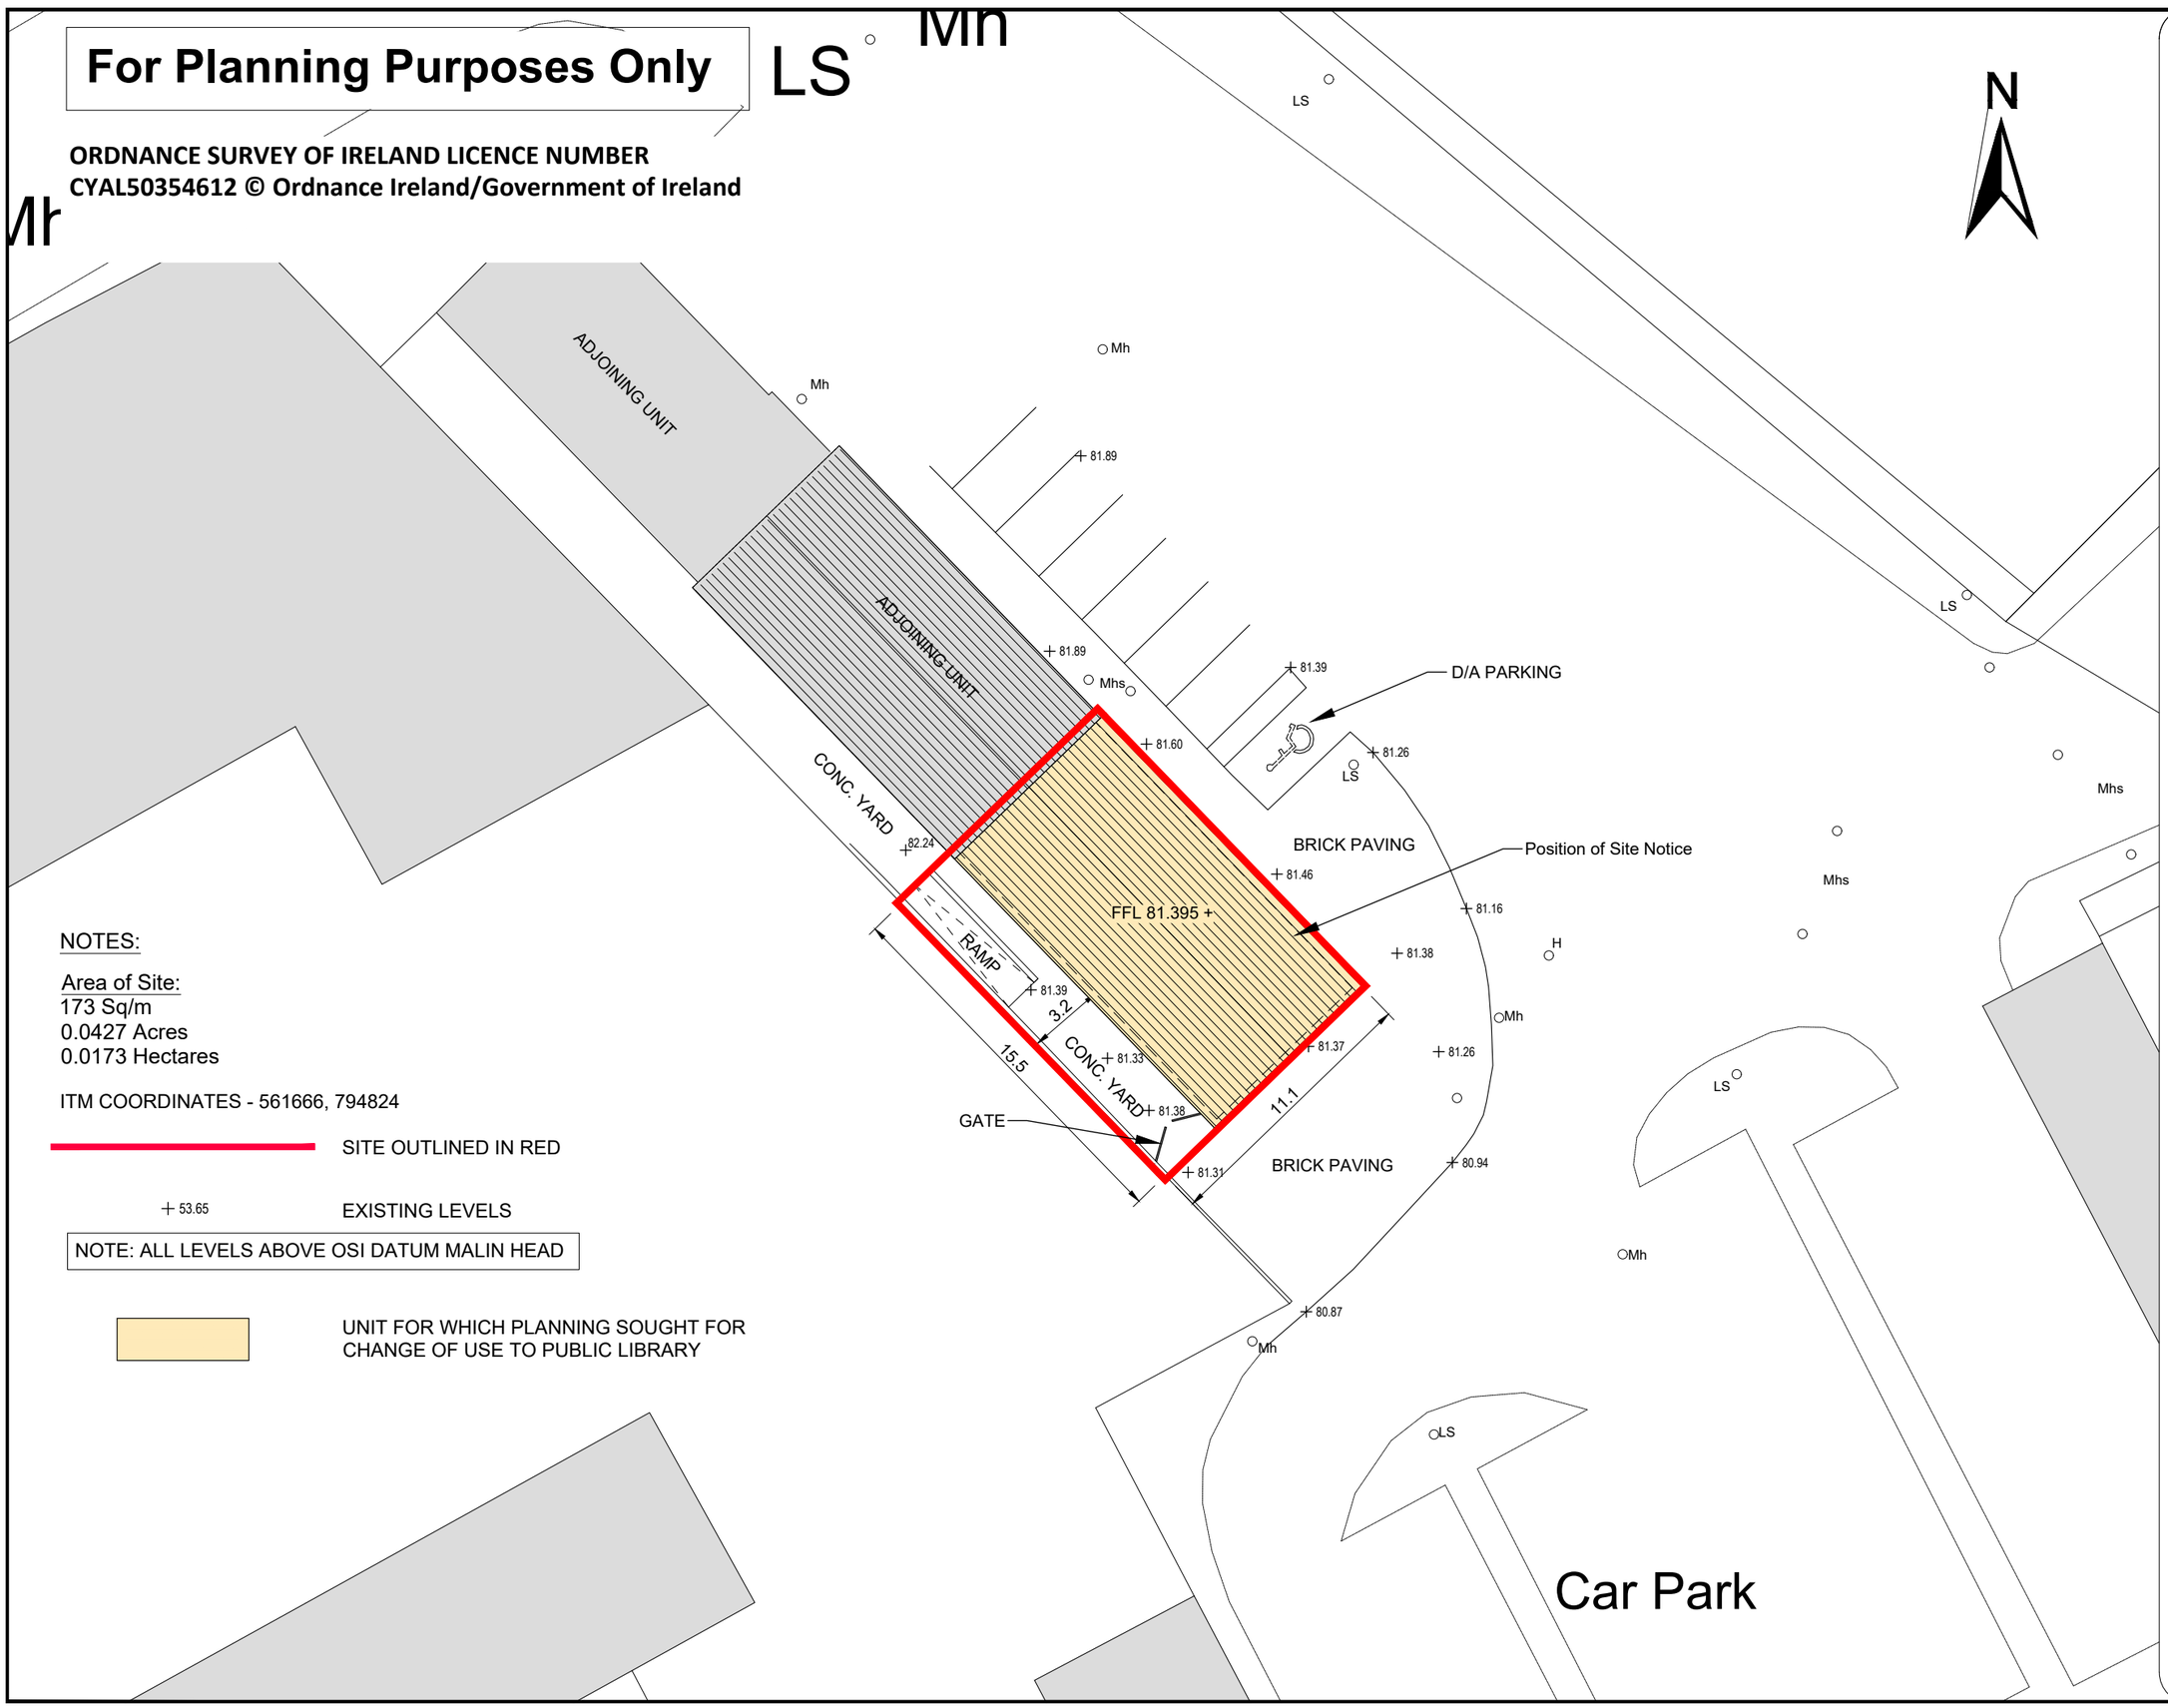

NOTES:

Area of Site:
173 Sq/m
0.0427 Acres
0.0173 Hectares

ITM COORDINATES - 561666, 794824

SITE OUTLINED IN RED

+ 53.65 EXISTING LEVELS

NOTE: ALL LEVELS ABOVE OSI DATUM MALIN HEAD

UNIT FOR WHICH PLANNING SOUGHT FOR CHANGE OF USE TO PUBLIC LIBRARY

Notes:

1. This drawing is the copyright of Collins Boyd Engineering Ltd. It is a confidential document and must not be copied, used or its contents divulged without prior written permission.
2. DO NOT SCALE, use figured dimensions only, if in doubt ask. All dimensions to be checked by contractor on site, any errors or discrepancies to be reported to the Architects.
3. All works to be carried out in accordance with the current building control act and building regulations.
4. Clients are obliged to forward a commencement notice to the local authority at least 14 days prior to the commencement of any works on site.
5. Consultants to be informed immediately of any discrepancies before work proceeds.

NOT FOR CONSTRUCTION

Revisions

Rev	By	Date	Description
PR0	MD	21.11.23	Issued for Approval

Client:
Roscommon County Council

collinsboyd
ENGINEERS & ARCHITECTS
Galway Road
Roscommon
Co.Roscommon
F42 V344
Phone: 090 6634421
Fax: 090 6634423
Email: info@collinsboydeng.com

Job Title:
Proposed Library at
Unit B1, New Street,
Ballaghaderreen,
Co. Roscommon,
F45 K763

Drawing Title:
Site Layout Plan

Status	For Approval
Date:	21/11/2023
Scale:	1:250 @ A3
Drawn by:	MD

JOB No.	DRG No.	REV.
23.134	005	PR0