@ Ordnance Survey Ireland. All rights reserved. Licence Number 2010/18/CCMAI. Roscommon County Council.

OSI Map reference 2827

N

EXISTING GATE ADJACENT TO THE NEW JUNCTION TO BE RELOCATED TO LOCATION INDICATED IN RED

EXISTING SHEDS TO BE REMOVED BY RCC, FOR RE-USE OR SALE BY OWNER

POST AND WIRE FENCE, IN ACCORDANCE WITH TII (SDC 00304), TO VERGE BOUNDARY TO TIE IN TO EXISTING WALLS AND HEDGEROWS

POST AND WIRE FENCE, IN ACCORDANCE WITH TII (SDC 00304), TO VERGE BOUNDARY TO TIE IN TO EXISTING WALLS AND HEDGEROWS

EXISTING HEDGEROW / FENCE REMOVED ON BOTH SIDES AND EXISTING ROAD RESTORED TO GRASS

EXISTING BOUNDARY WALL TO BE DEMOLISHED TO THE EXTENTS OF NEW ROAD VERGE

11.9
R9.0
9.5
76.2
47.1
12.0
6.0
63.9
73.2

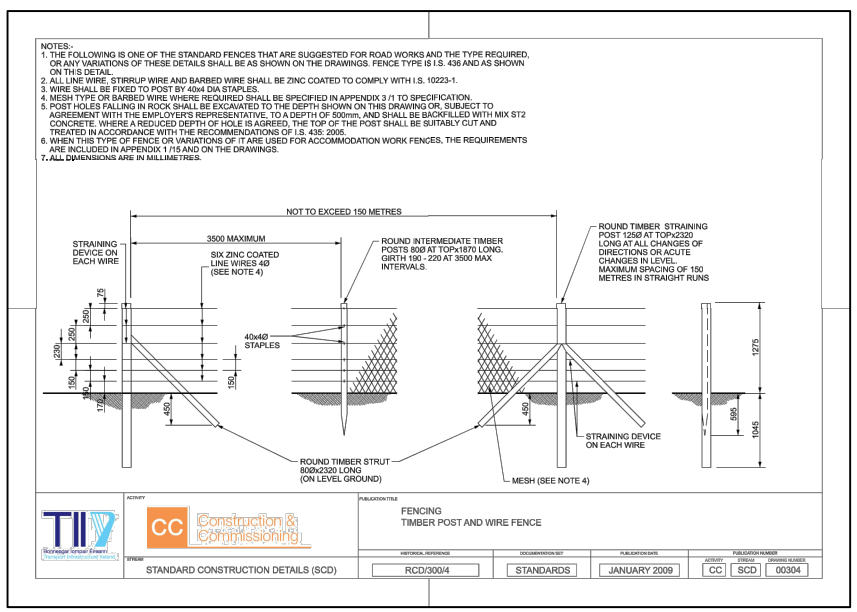


STANDARD CONSTRUCTION DETAILS - NOT TO SCALE, FOR REFERENCE ONLY.

**LEGEND**

- Existing Road - L-7610
- Proposed Road - NRA Road Construction Details
- Proposed Verge/Grassed Area
- Existing Road - L-7550
- Existing Boundary Wall
- Existing Structure To Be Demolished
- Proposed Timber Post and Wire Fence

**ROSCOMMON COUNTY COUNCIL**
Athlone Municipal District,
Civic Centre,
Monksland, Athlone.
Phone 090 64 92161

Notes:
*

| Date | By | Revision |
|---|---|---|
| **** | **** | **** |

| | | | |
|---|---|---|---|
| Project | L7610_L7550 Killiagahan And Gort Proposal | | |
| Title | Proposed Layout | | |
| Scale 1:500 | Date 17/06/2024 | | Drawing No.: 003 |
| Design --- | Drawn P.Mullins | Checked SL | |
| Filename | k:\athlone roll\roads\2024\low cost safety scheme\l7610 &l-7550 killiagahan and gort low cost safety scheme\l7610 l7550 design up to rc proposed\240723 planning drawings pl l7610_l7550 killiagahan and gort planning drawings.dwg | | |