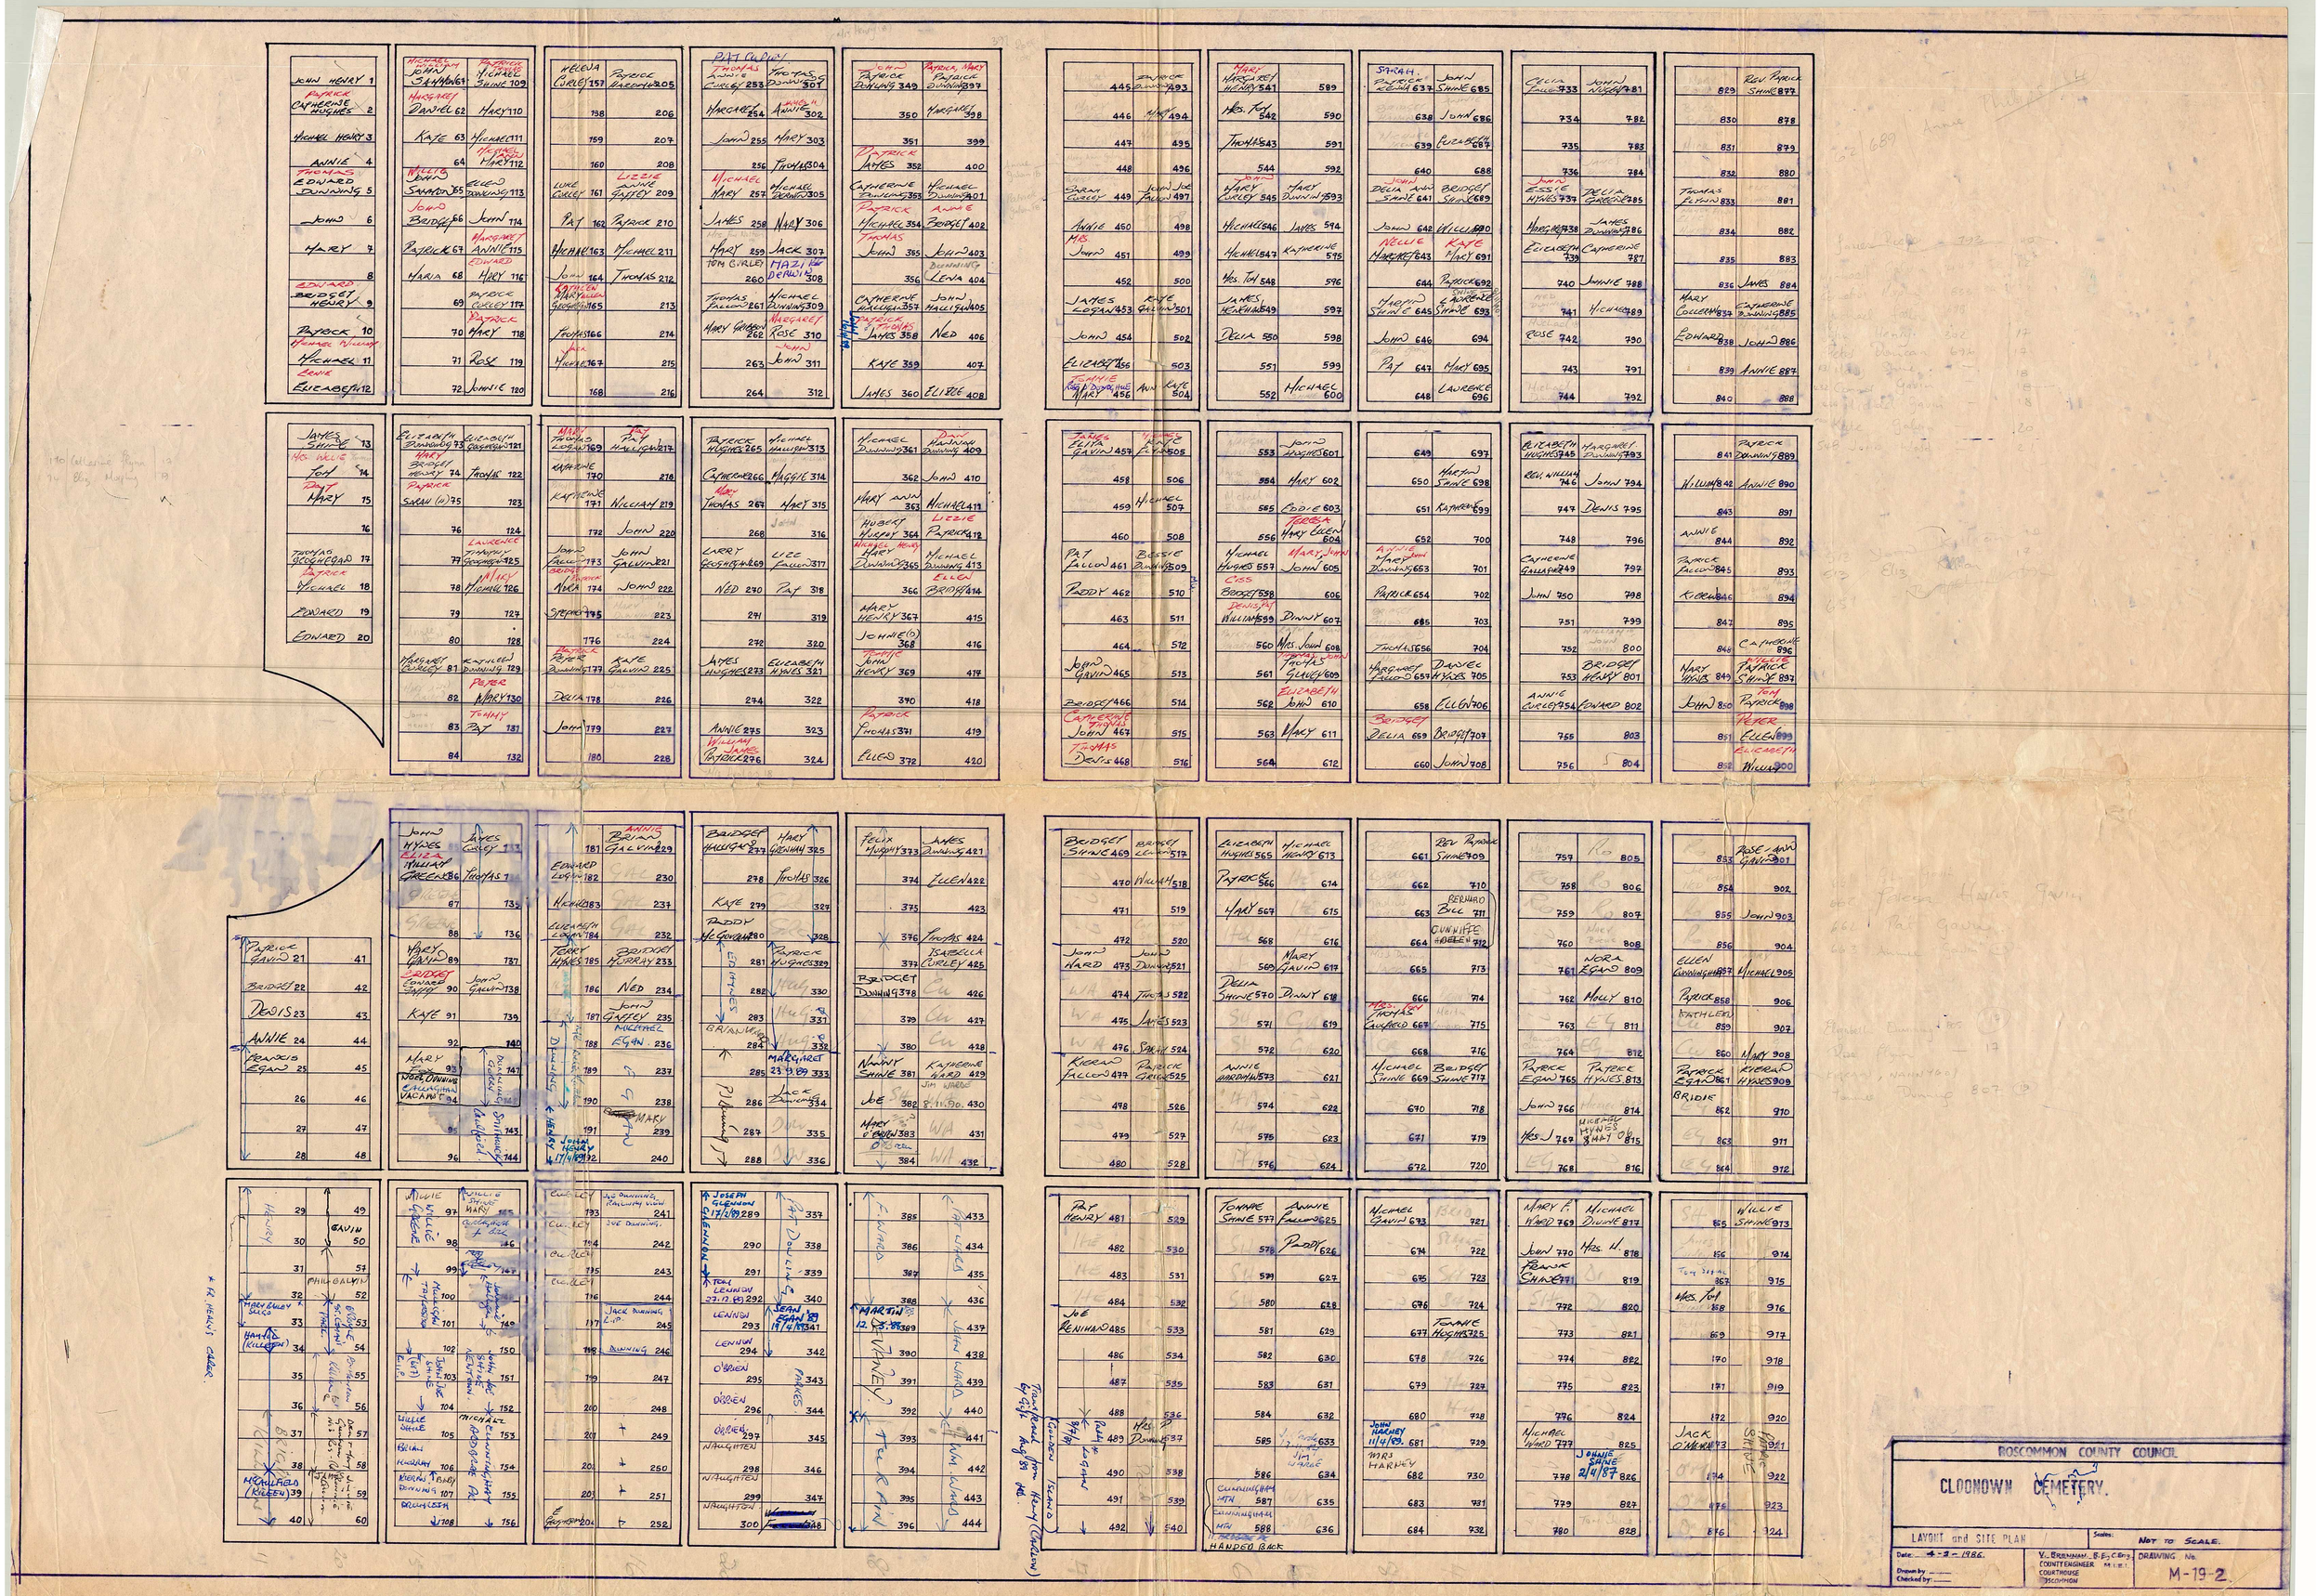
ROSCOMMON COUNTY COUNCIL
CLOONOWN CEMETERY.
LAYOUT and SITE PLAN
Scales: NOT TO SCALE.
Date: 4-2-1986.
Drawn by
Checked by
V. BRENNAN B.E. C.Eng.
COUNTY ENGINEER
COURTHOUSE
ROSCOMMON
DRAWING No.
M-19-2