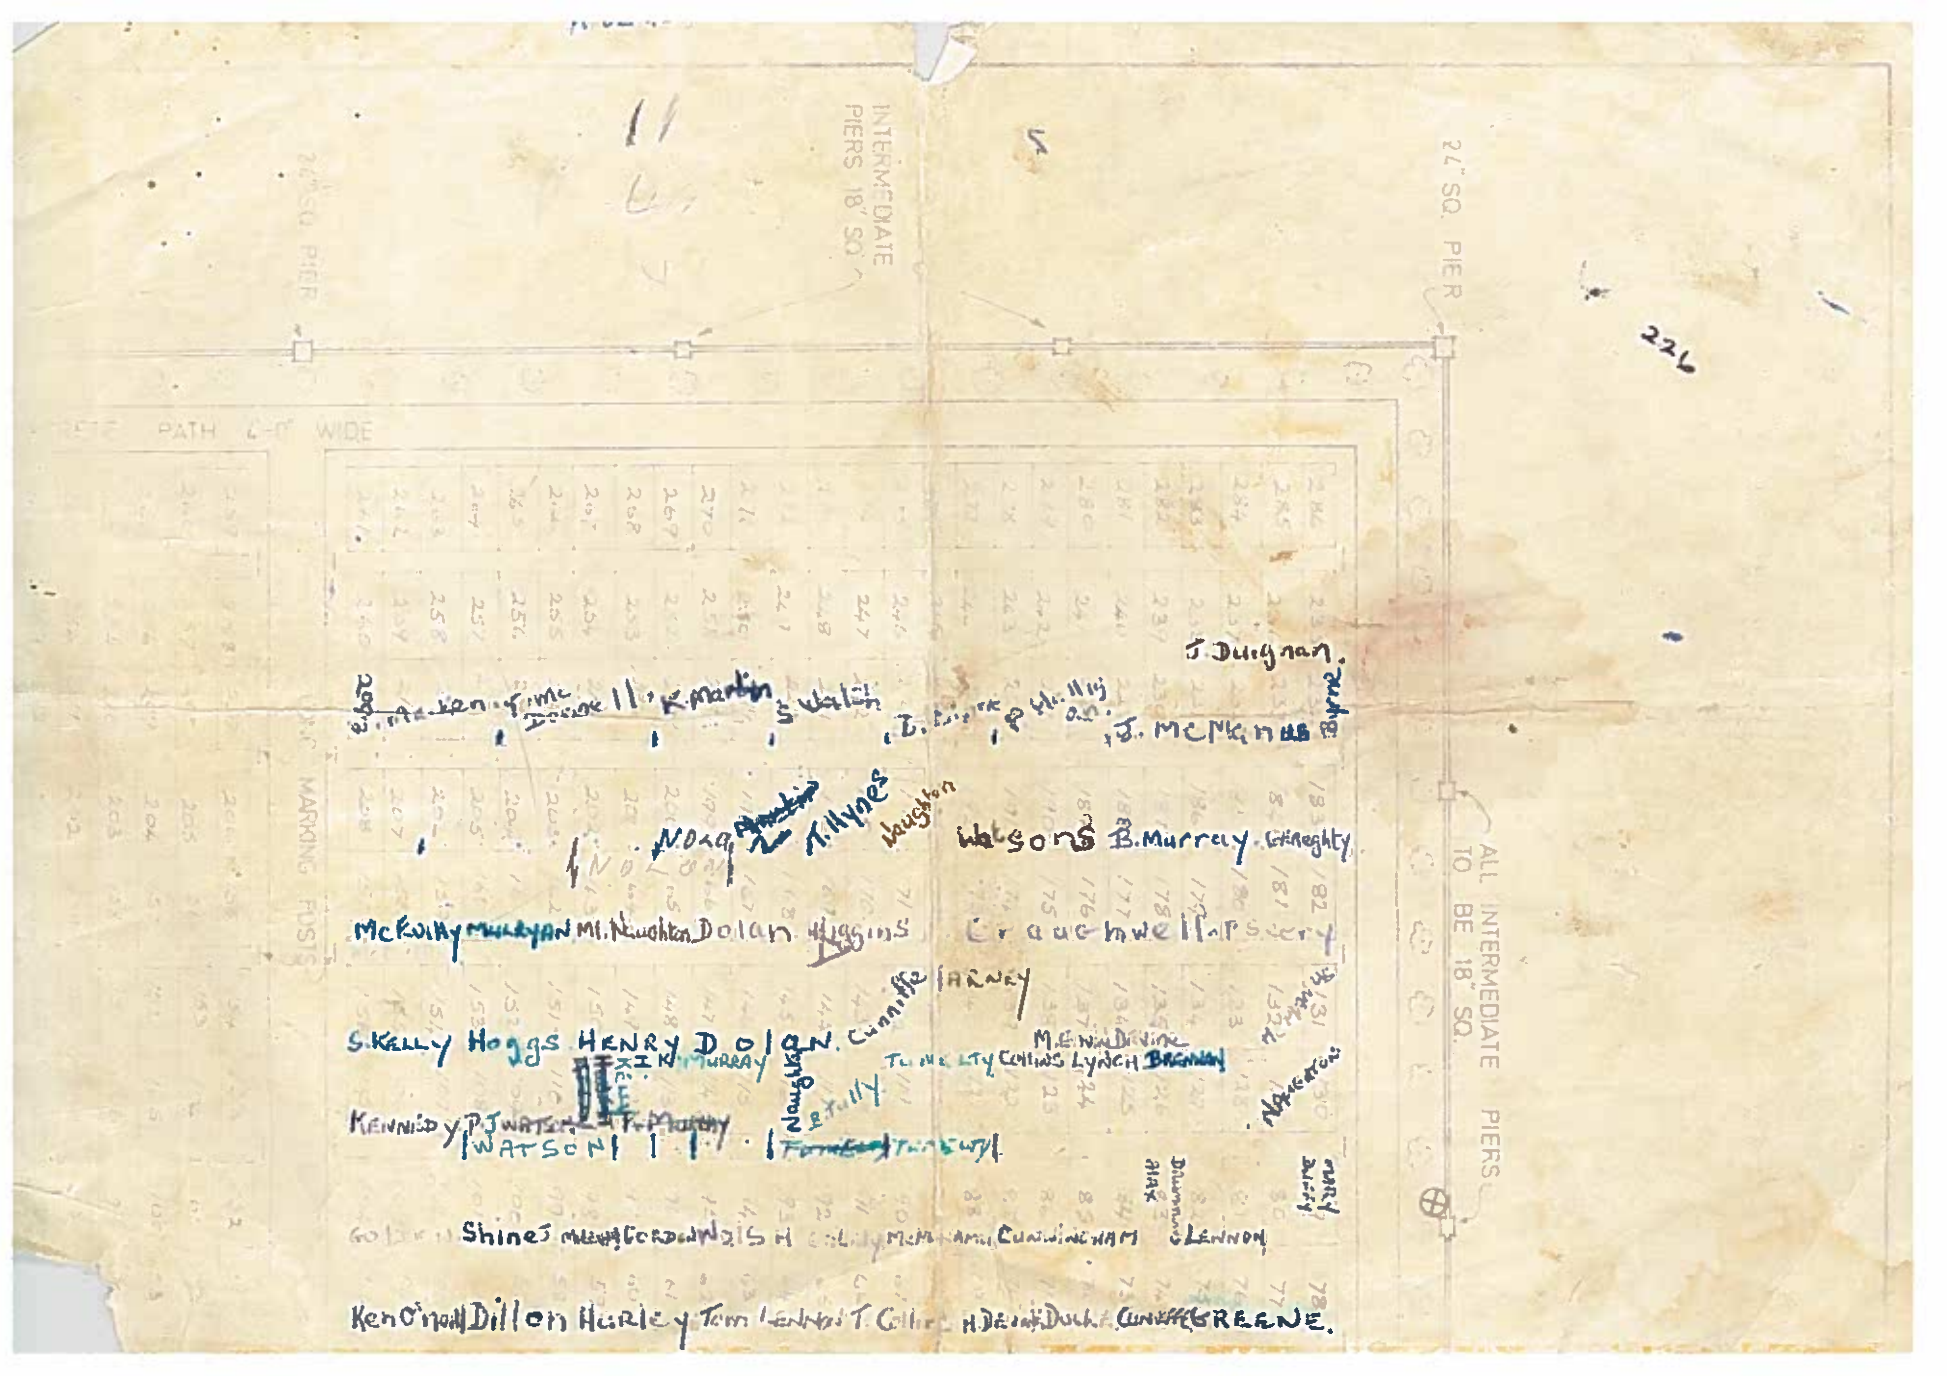
INTERMEDIATE PIERS 18" SQ.
24" SQ. PIER
PATH 6'-0" WIDE
MARKING FUSTS
ALL INTERMEDIATE PIERS TO BE 18" SQ.
J. Duignan
J. McKenna
Watsons
B. Murray
McKully
Dolan
Higgins
S. Kelly
Hoggs
HENRY
DOLAN
Kennedy
WATSON
Shines
Dillon
Hurley
GREENE