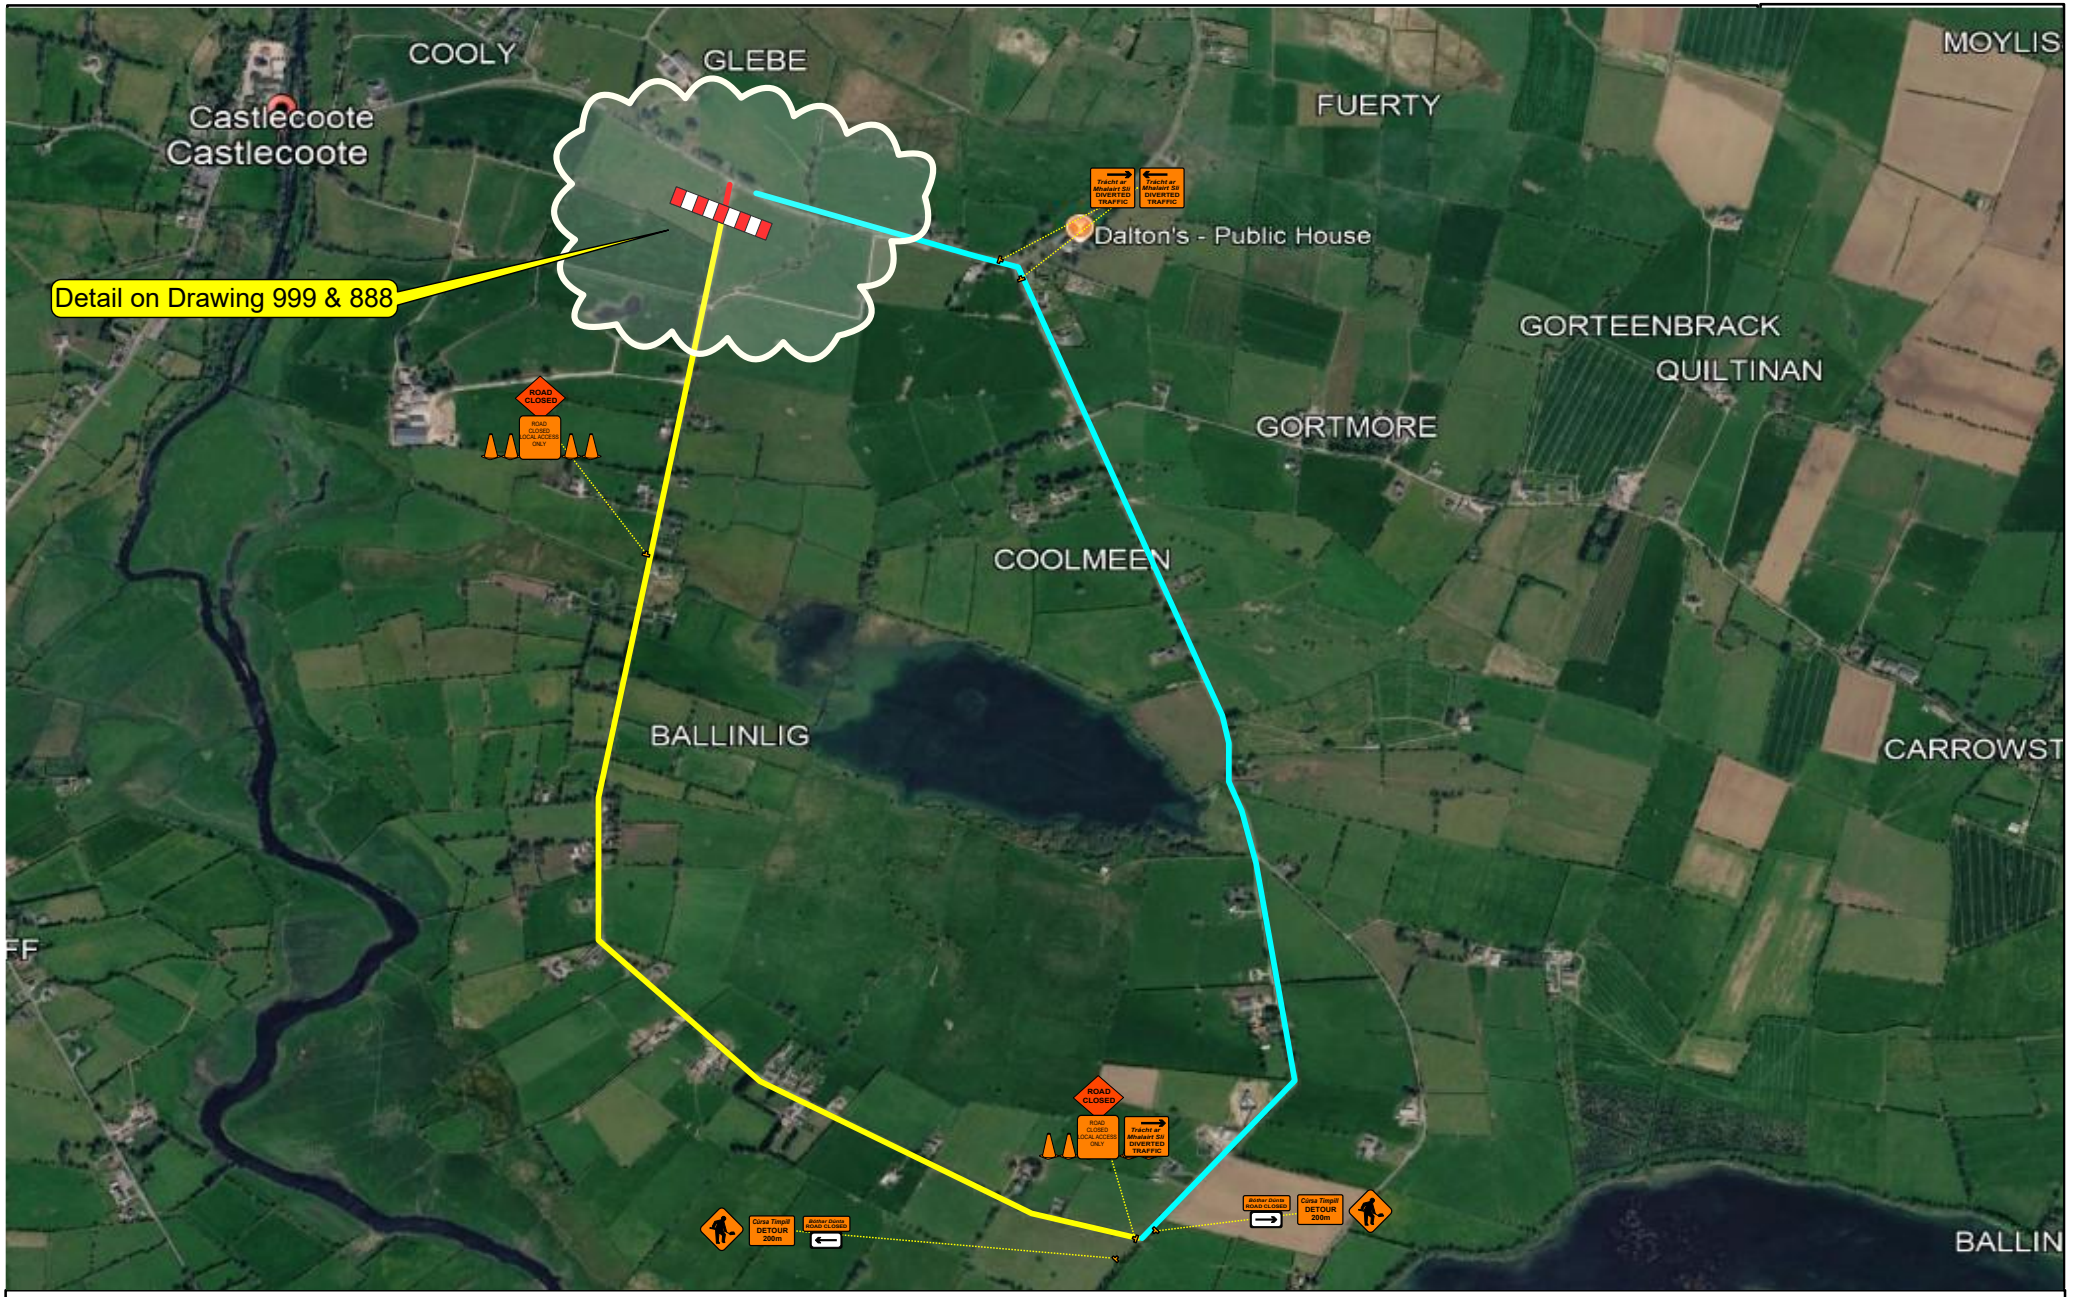


121 sábháilteacht
www.121safety.ie

121 SAFETY LTD
Simonstown, Coole,
Mullingar, Co. Westmeath
T: +353 (87) 2838220
121safety@gmail.com

THIS DRAWING IS THE PROPERTY OF 121 SAFETY LTD AND MUST NOT BE COPIED,TRACED OR REPRODUCED IN ANY WAY WITHOUT THEIR PERMISSION.

Callington Ltd
ROAD RECYCLING

ROSCOMMON
Comhairle Contae Ros Comáin
Roscommon County Council

Drawing Title:
L 7026 / R 366 Cooley Closure Detour

Revision Details Box

Rev. No.	Comments

Drawn:	Scale:	Drawing No.
AMcM	NTS	777
Approved:	Date: 11/26	Rev: