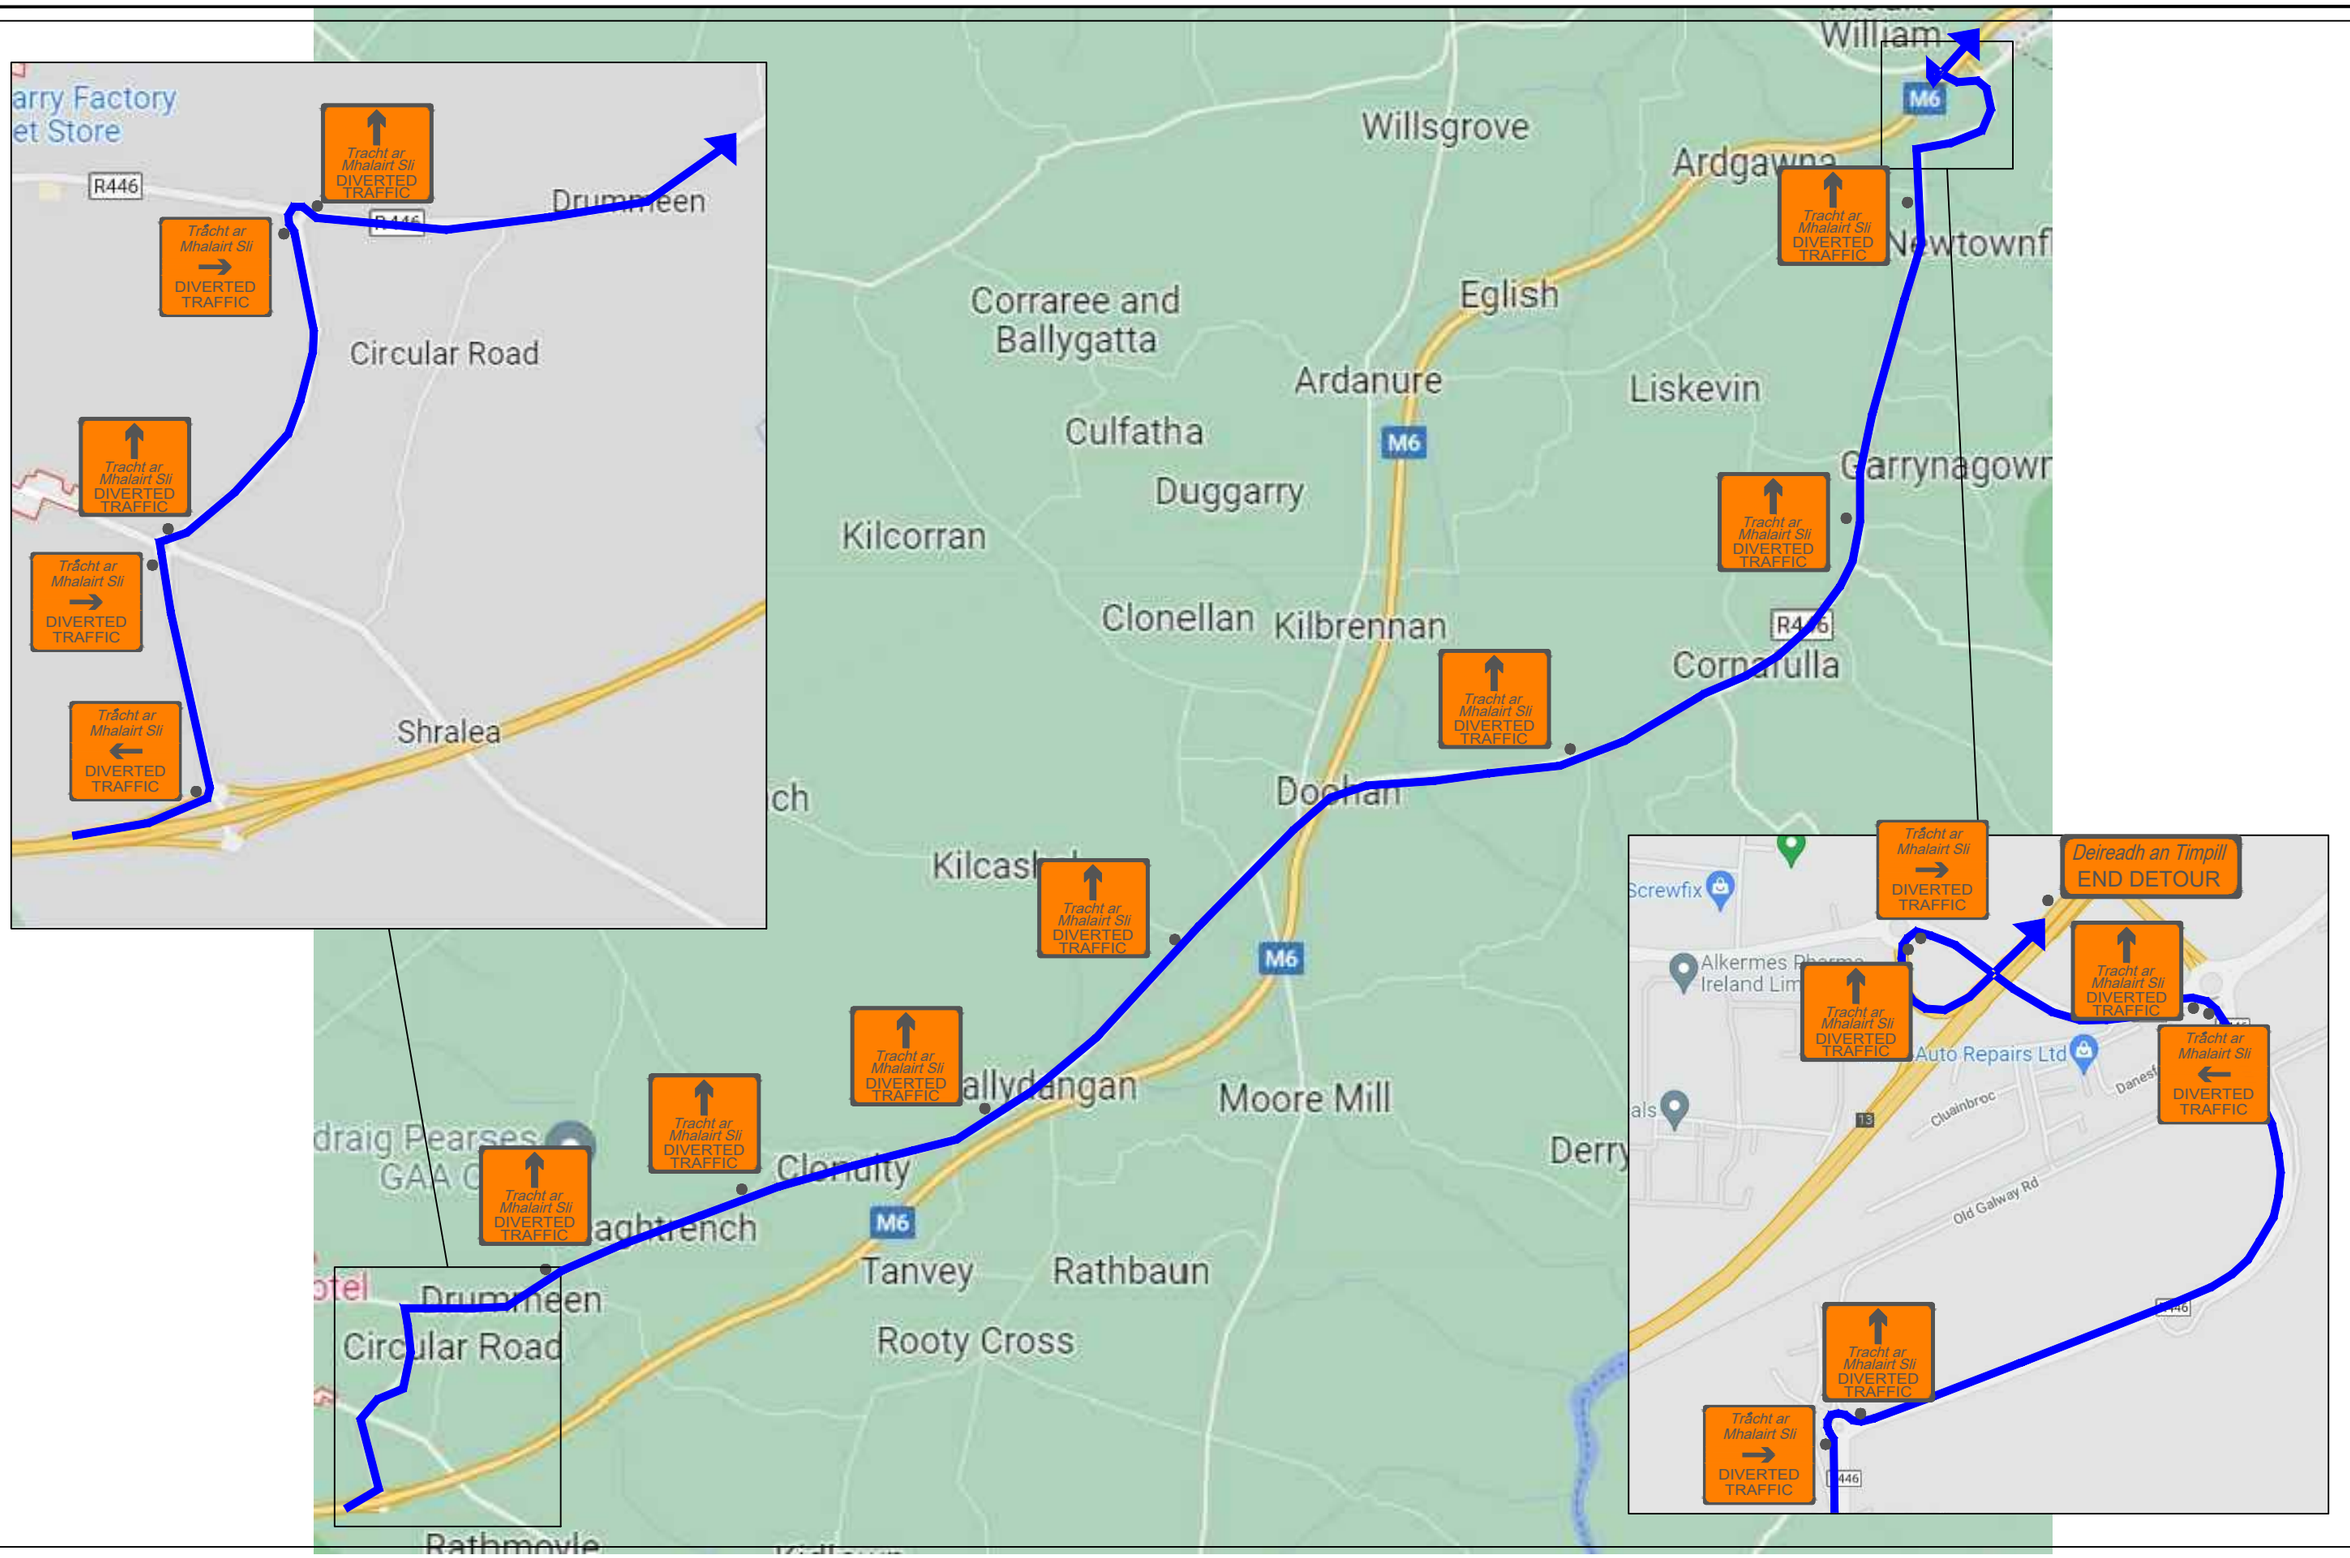


Rev	By	Chk	App	Date	Description	Rev	By	Chk	App	Date	Description	Drawn by:	MLC	Date:	3rd Aug 22		
0	MC	MC	MC	03/08/22	First Draft							Checked by:	MLC	Date:	3rd Aug 22		
												Approved by:	MLC	Date:	3rd Aug 22		
												Drawing No.	CRJV-G2-DR-SK-1203			Rev	0
												DO NOT SCALE FROM DRAWING				Sheet size	A3

Colas Joint Venture
TII Motorway Maintenance Depot, Tulla Road, Ennis, Co. Clare
Tel +353 (0) 87 239 7936
Email: Matt.Chapman@crjv.ie [Traffic Safety Manager]

Project: MMaRC Generation 2 - Network B

Drawing: M6 EB J14 to J13 Closure - Diversion Plan