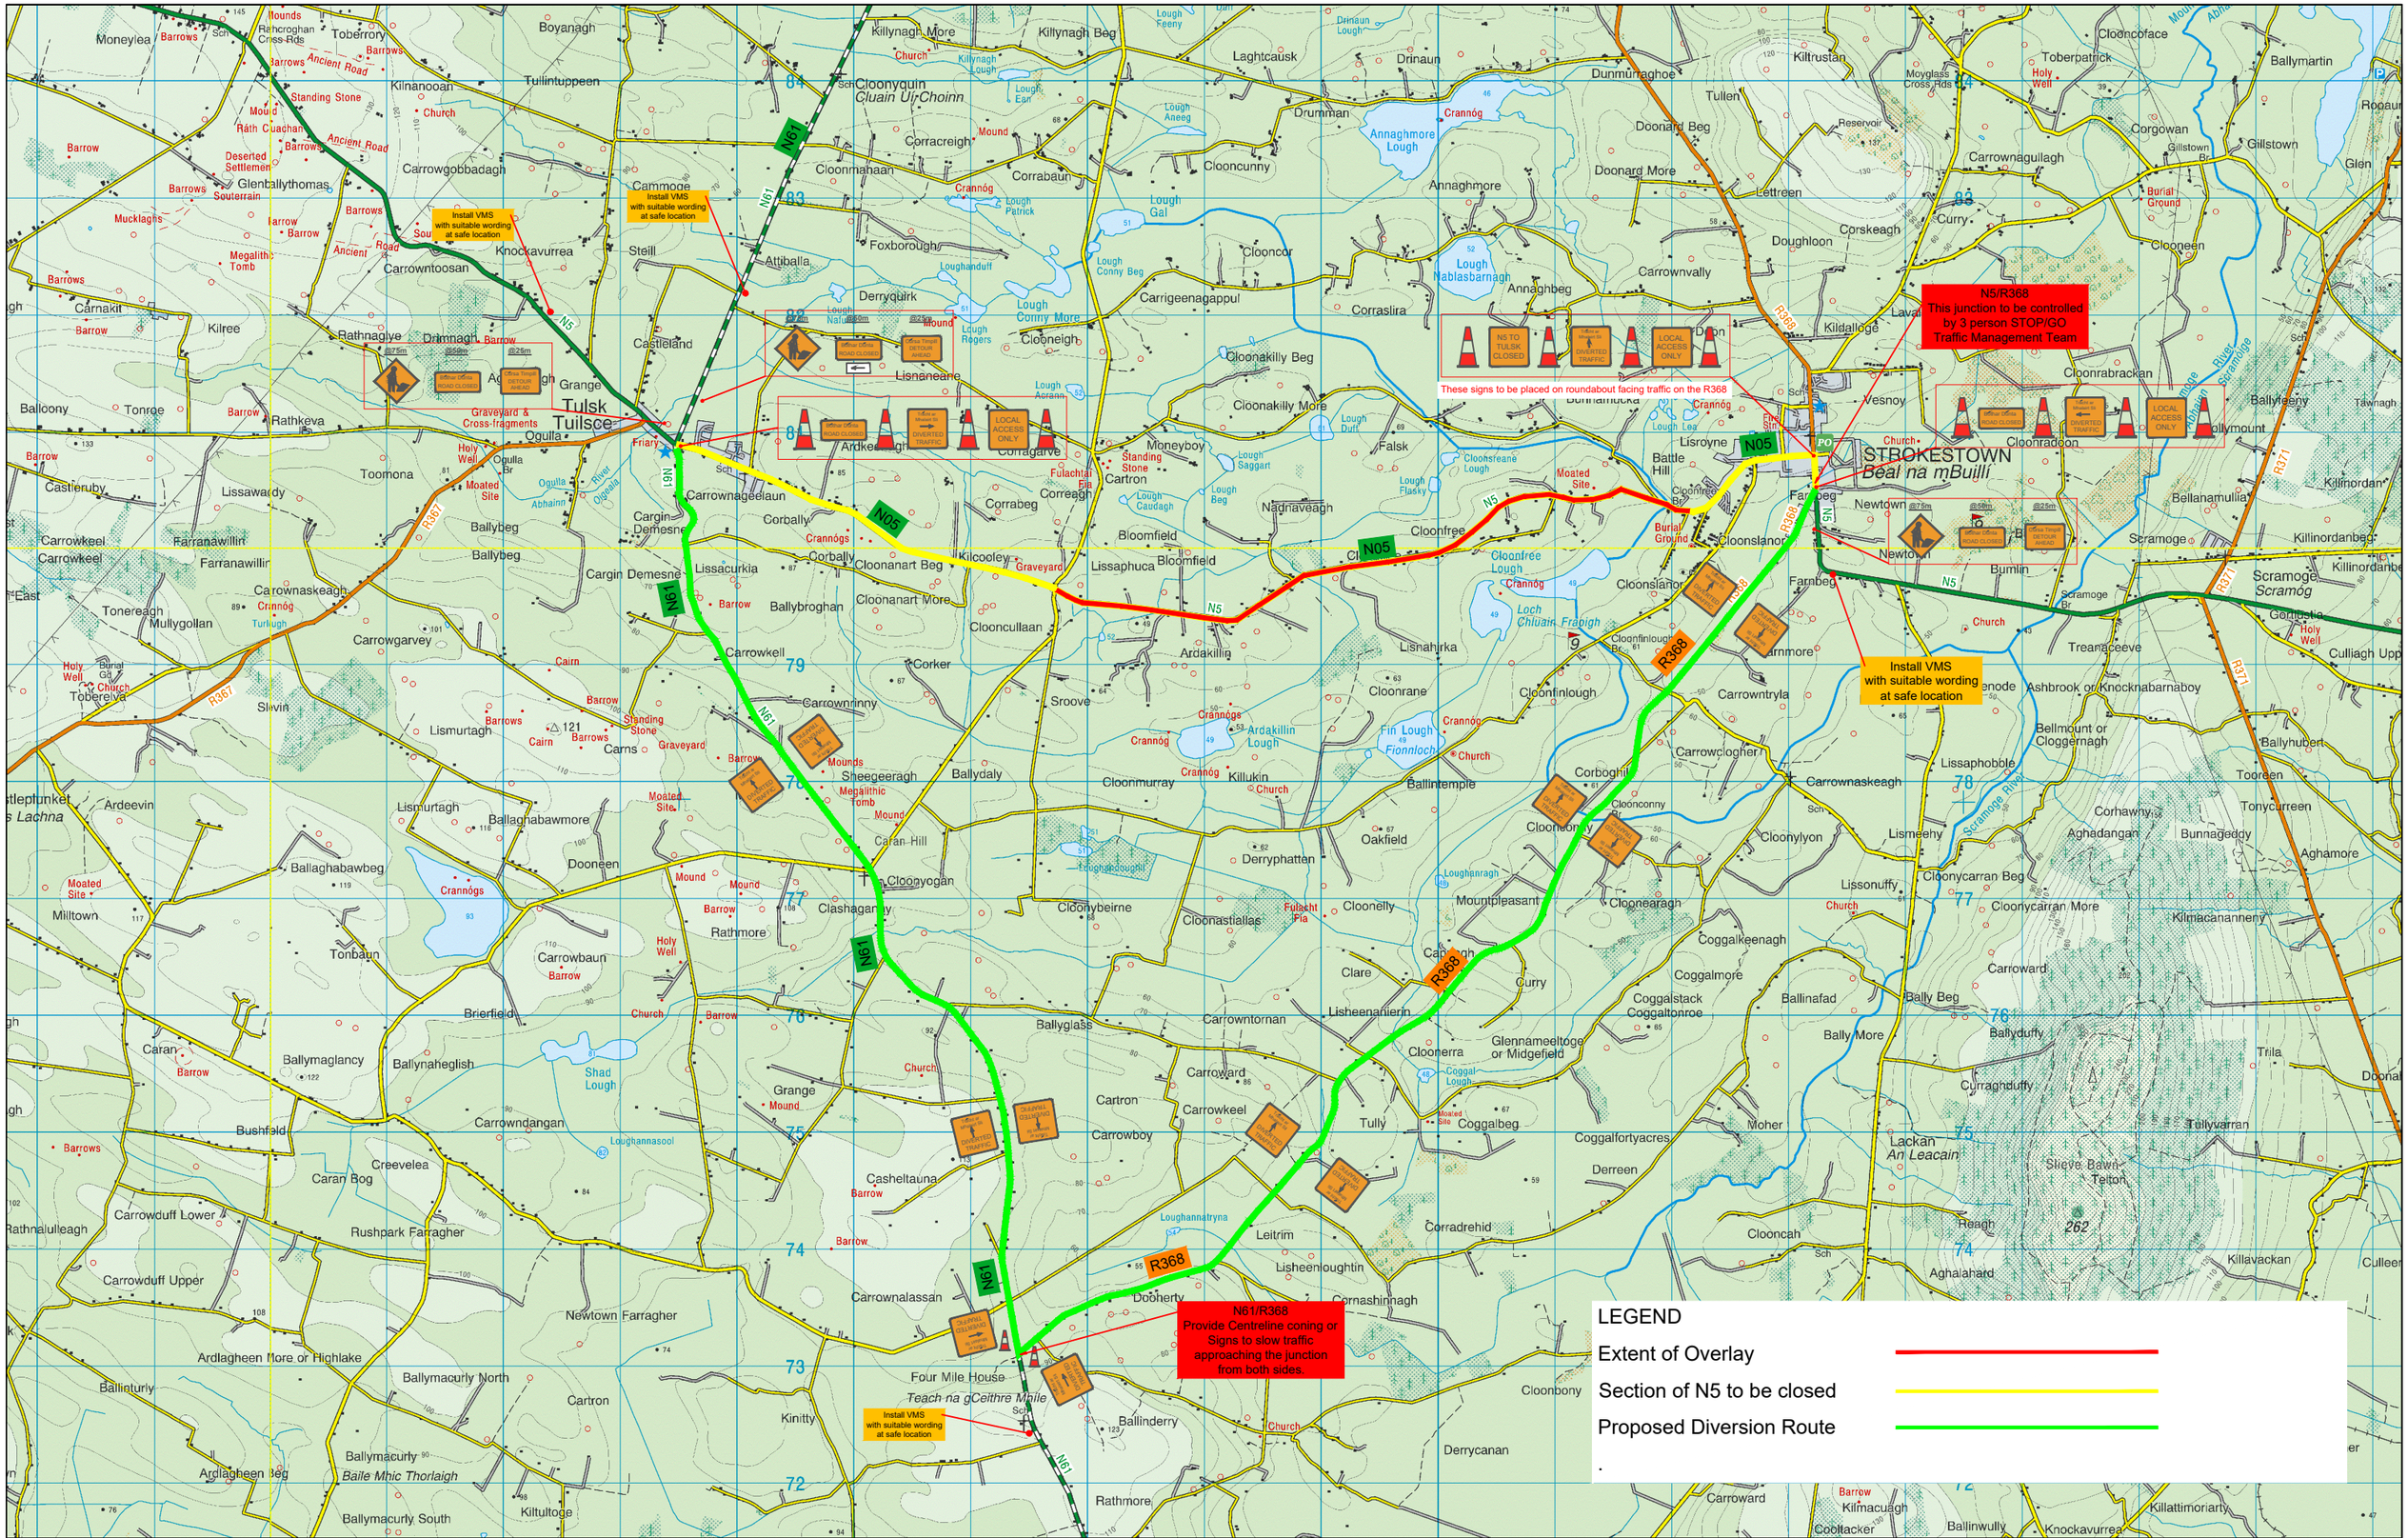

TII Bonneagar Iompair Éireann Transport Infrastructure Ireland

An Roinn Iompair Turasóireachta agus Spóirt
Department of Transport, Tourism and Sport

ROS COM MON Comhairle Contae Ros Comáin Roscommon County Council

ROSCOMMON COUNTY COUNCIL

Roads Design Section,
Aras an Chontae, Roscommon.
Phone 090 66 37100
Mr. Shane Tiernan, Director of Roads & Transportation, Active Travel, Emergency Services, Building Control, Planning and Boyle MD Area Manager.

Date	By	Revision
****	****	****

Project N5 Cloonfree Pavement Overlay 2025			
Title Proposed Diversion Route			
Scale 1:50000 @ A3	**Date** Tuesday, December 10, 2024		**Drawing No.:** RN-24001-04-P5-PS-DIV-001
Design ----	**Drawn** M. Ward	**Checked** ----	
Filename k:\roadsdesign\manual road works contracts\contract documents\contract docs 2024\n5 cloonfree pavement works\proposed diversion route.dwg			