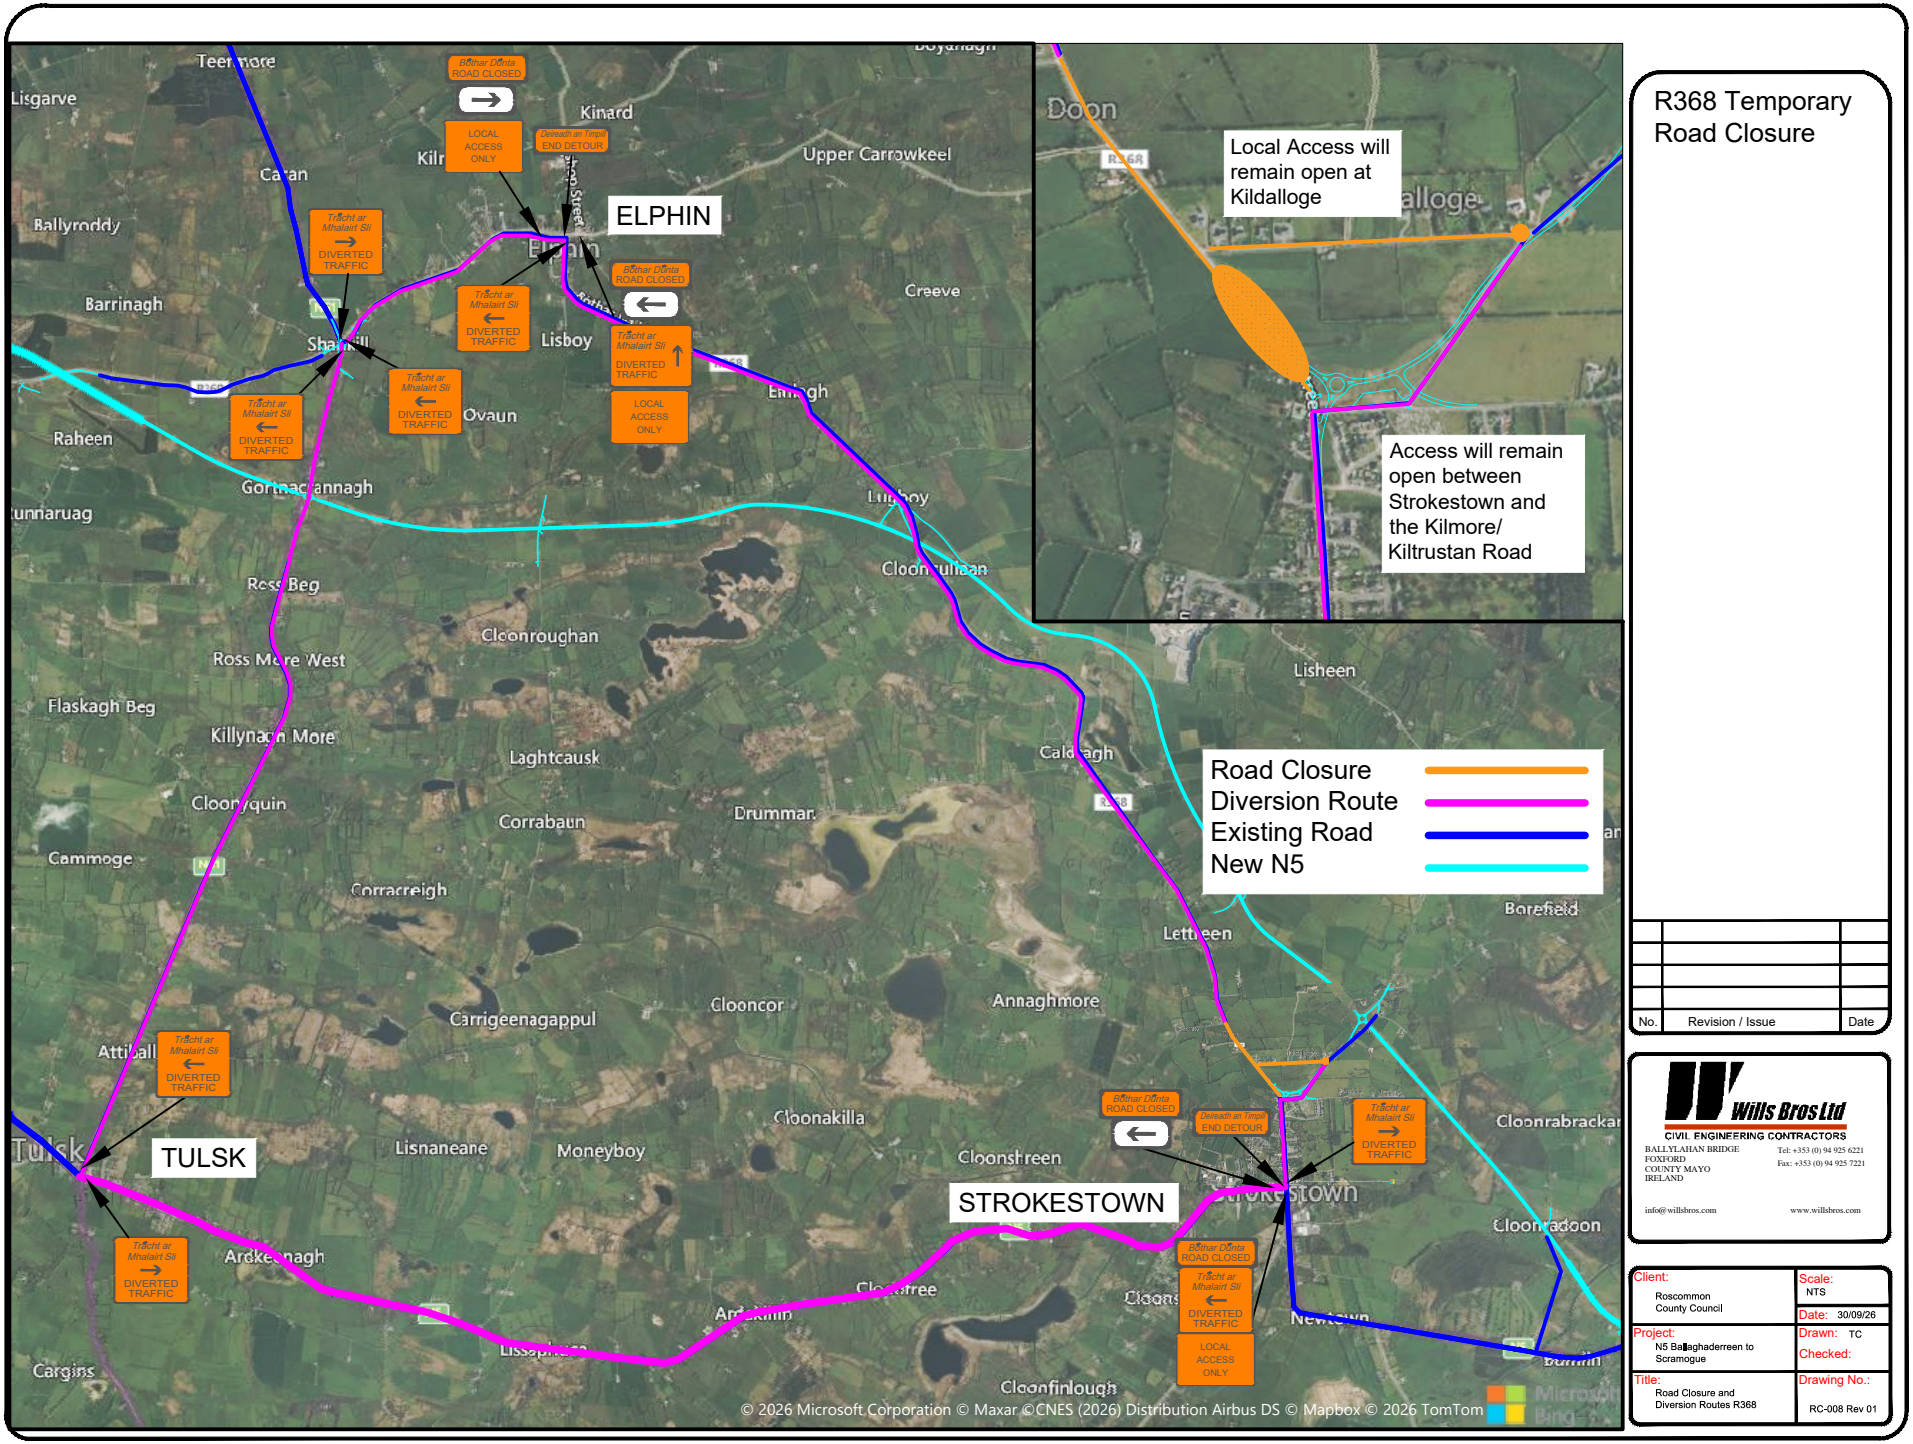


R368 Temporary Road Closure

No.	Revision / Issue	Date

Wills Bros Ltd
CIVIL ENGINEERING CONTRACTORS
BALLYLAHAN BRIDGE
FOXFORD
COUNTY MAYO
IRELAND
Tel: +353 (0) 94 925 6221
Fax: +353 (0) 94 925 7221
info@willsbros.com
www.willsbros.com

Client: Roscommon County Council	Scale: NTS
	Date: 30/09/26
Project: N5 Ballaghaderreen to Scramogue	Drawn: TC
	Checked:
Title: Road Closure and Diversion Routes R368	Drawing No.: RC-008 Rev 01