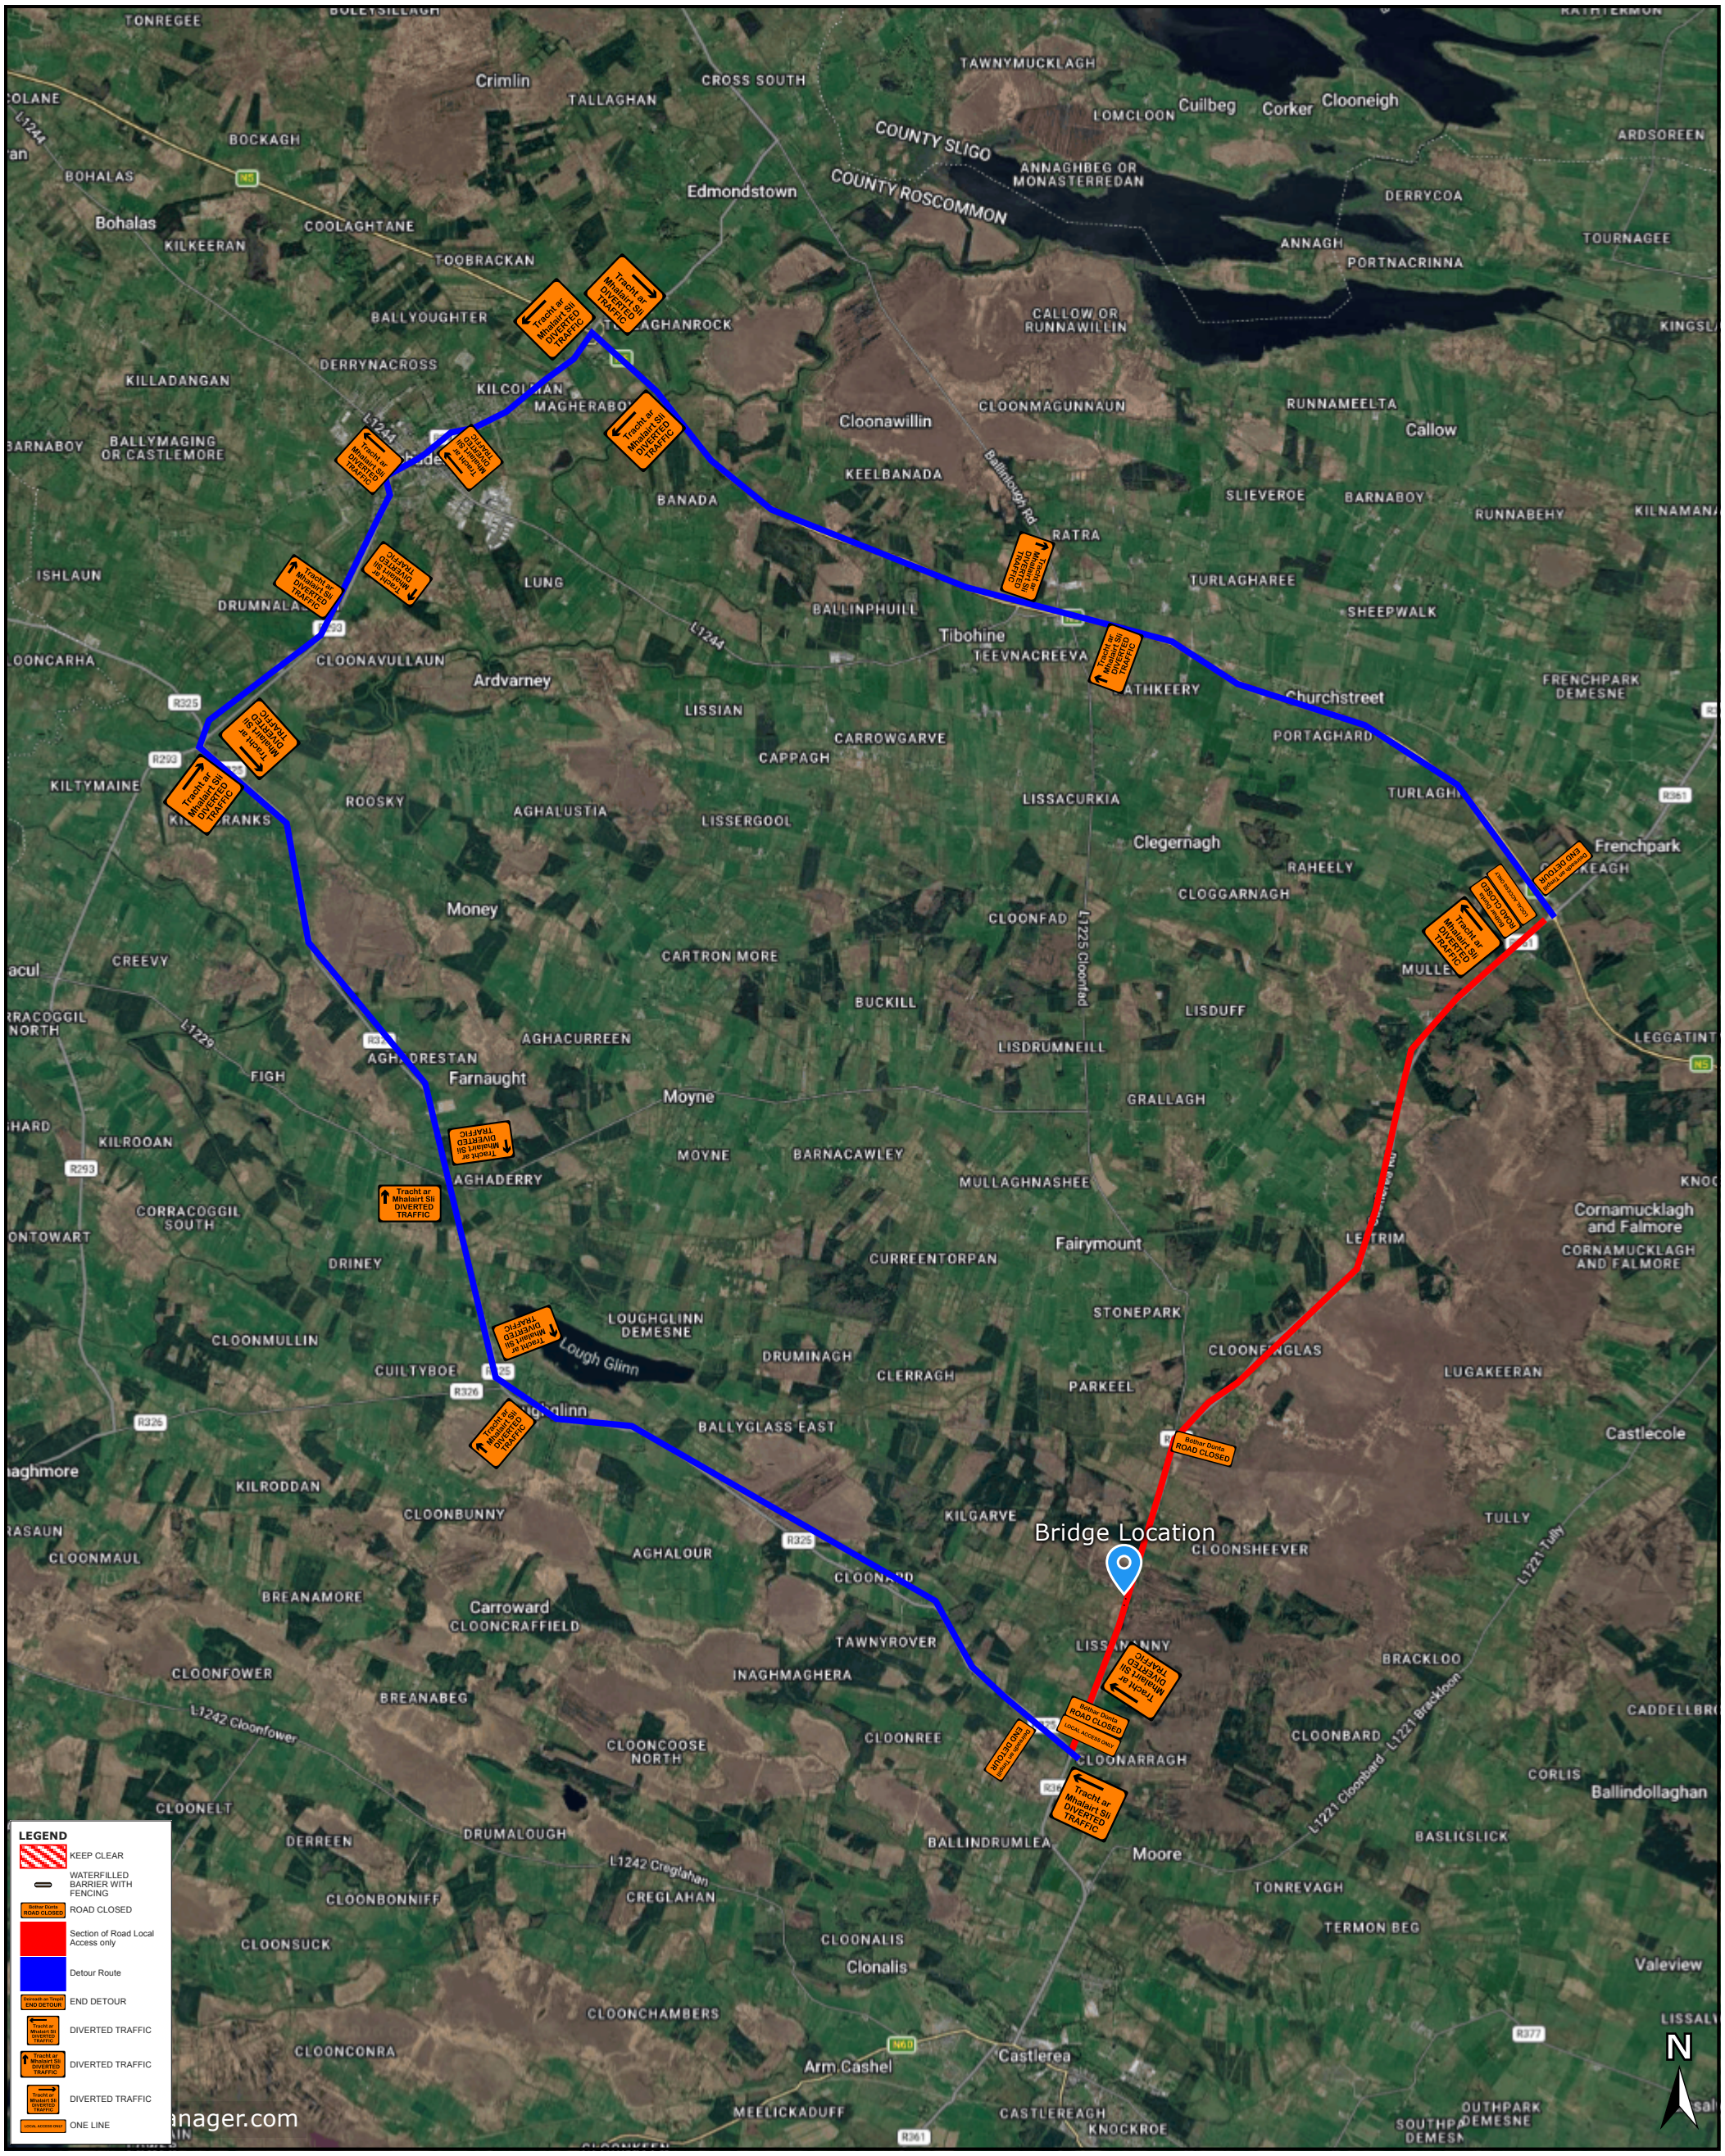


Plan #:	Location:	Title:
	R361, about 4.7km north of Castlerea	T26.126 Lissananny Bridge Emergency Works, Co. Roscommon

Notes:

- Road closure planned for 16th November to the 29th of November 2026
- Road Closure in place 7:30am to 5pm daily
- Temporary traffic lights will be in place outside of these hours

On-Site Contact:	
Lurcan Donnellan	
Site Induction:	**Date Drawn:**
License #:	**Drawn By:**
	Lurcan Donnellan

Posted Speed:	Reduced Speed:	Revision:	Signature:	Date and Time of Project:
80km/hr	N/A	A		

Comhairle Contae Ros Comáin Roscommon County Council