



LEGEND

- Proposed PCC kerb with upstand
- Proposed PCC Flush Kerb
- Standard DBM Surfacing
- Coloured Asphalt Surfacing
- Proposed Natural Aggregate Paving
- Proposed Natural Aggregate Setts
- Existing Paving Retained
- Proposed Concrete Tactile Paving
- Light Column Locations
- Proposed Benches
- Proposed Ornamental Planting
- Proposed Grass Surfacing
- Proposed Tree Planting
- Existing Planting Retained
- Existing Grass Retained
- Existing Tree Retained
- Existing kerbline retained
- Thermoplastic Marking
- Existing surfacing retained
- Redline Boundary

Do not scale from this drawing
All dimensions are to be verified on site
© Drawing & design copyright LUC

LUC
www.landuse.co.uk

Project
Roscommon Public Realm
and Cycleways Project

Client
Roscommon County Council

LUC Job Nr
11395

Scale @A1
1:1000

Status
S5

Drawing Title
Town Centre West Enhancement Scheme
General Arrangement Masterplan

Drawing Nr 11395-LUC-ED-XX-DR-L-0000	Rev P01.3
---	--------------

P01.3	22.04.24	Signage and marking update.	CC	TJ	TJ
P01.2	17.04.24	Third Issue	CC	TJ	TJ
P01.1	12.04.24	Second Issue	CC	TJ	TJ
P01	22.03.24	First Issue - DRAFT	CC	TJ	TJ

Rev	Date	Description	Dwn	Chk	App



Rev	Date	Description	Dwn	Chk	App
P01.3	22.04.24	Signage and marking update	CC	TJ	TJ
P01.2	17.04.24	Third Issue	CC	TJ	TJ
P01.1	12.04.24	Second Issue	CC	TJ	TJ
P01	22.03.24	First Issue - DRAFT	CC	TJ	TJ

Scale 1:1250
Do not scale from this drawing
All dimensions are to be verified on site
© Drawing & design copyright LUC

www.landuse.co.uk

Project
Roscommon Public Realm
and Cycleways Project

Client
Roscommon County Council

LUC Job Nr 11395 Scale @A1 Status S5

Drawing Title
Town Centre West Enhancement Scheme
Key Plan

Drawing Nr	11395-LUC-ED-XX-DR-L-0200	Rev	P01.3
------------	---------------------------	-----	-------



LEGEND

- Proposed PCC kerb with upstand
- Proposed PCC Flush Kerb
- Standard DBM Surfacing
- Coloured Asphalt Surfacing
- Proposed Natural Aggregate Paving Flags
- Proposed Natural Aggregate Setts
- Existing Paving Retained
- Proposed Concrete Tactile Paving
- Proposed Seating
- Light Column Locations
- Proposed Ornamental Planting
- Proposed Grass Surfacing
- Proposed Tree Planting
- Existing Planting Retained
- Existing Grass Retained
- Existing Tree Retained
- Existing kerbline retained
- White Thermoplastic Marking
- Ramp up
- Existing surfacing retained

11395-LUC-ED-XX-DR-L-0202

11395-LUC-ED-XX-DR-L-0202

Scale 1:250

Do not scale from this drawing
All dimensions are to be verified on site
© Drawing & design copyright LUC

LUC

www.landuse.co.uk

Project
Roscommon Public Realm
and Cycleways Project

Client
Roscommon County Council

LUC Job Nr
11395



Scale @A1
1:250

Status
S5

Drawing Title
Town Centre West Enhancement Scheme
General Arrangement (Sheet 1 of 3)

Drawing Nr 11395-LUC-ED-XX-DR-L-0201	Rev P01.3
---	--------------

Rev	Date	Description	Dm	CHK	App
P01.3	22.04.24	Signage and marking update	CC	TJ	TJ
P01.2	17.04.24	Third Issue	CC	TJ	TJ
P01.1	12.04.24	Second Issue	CC	TJ	TJ
P01	22.03.24	First Issue Draft	CC	TJ	TJ

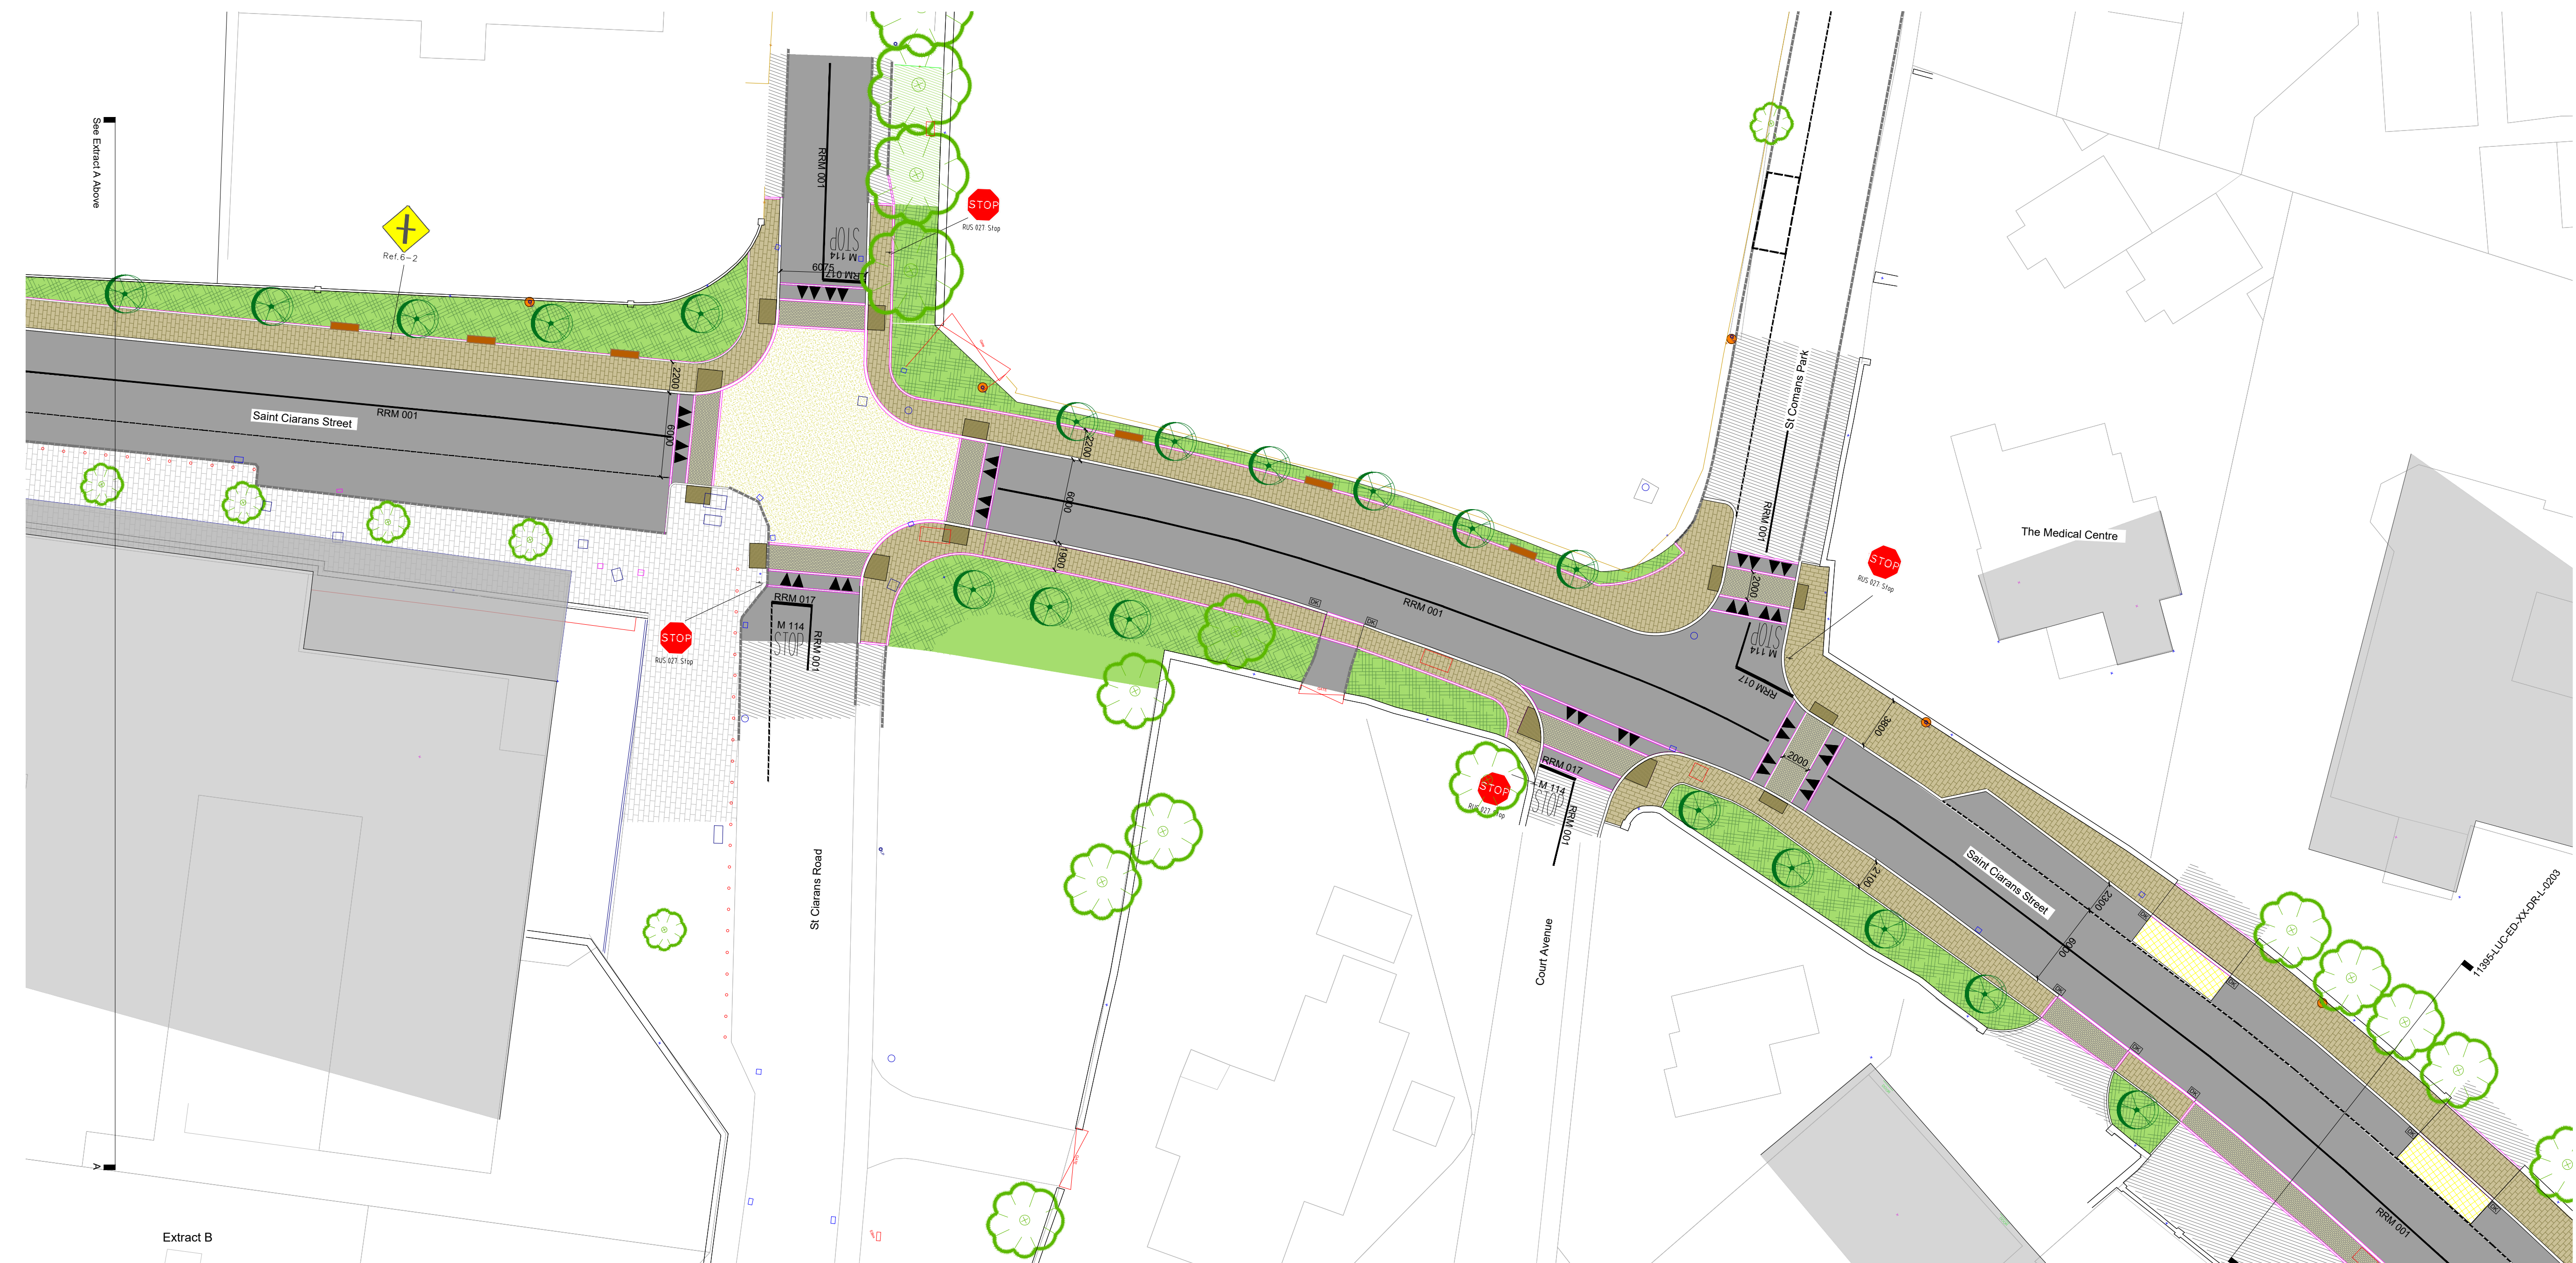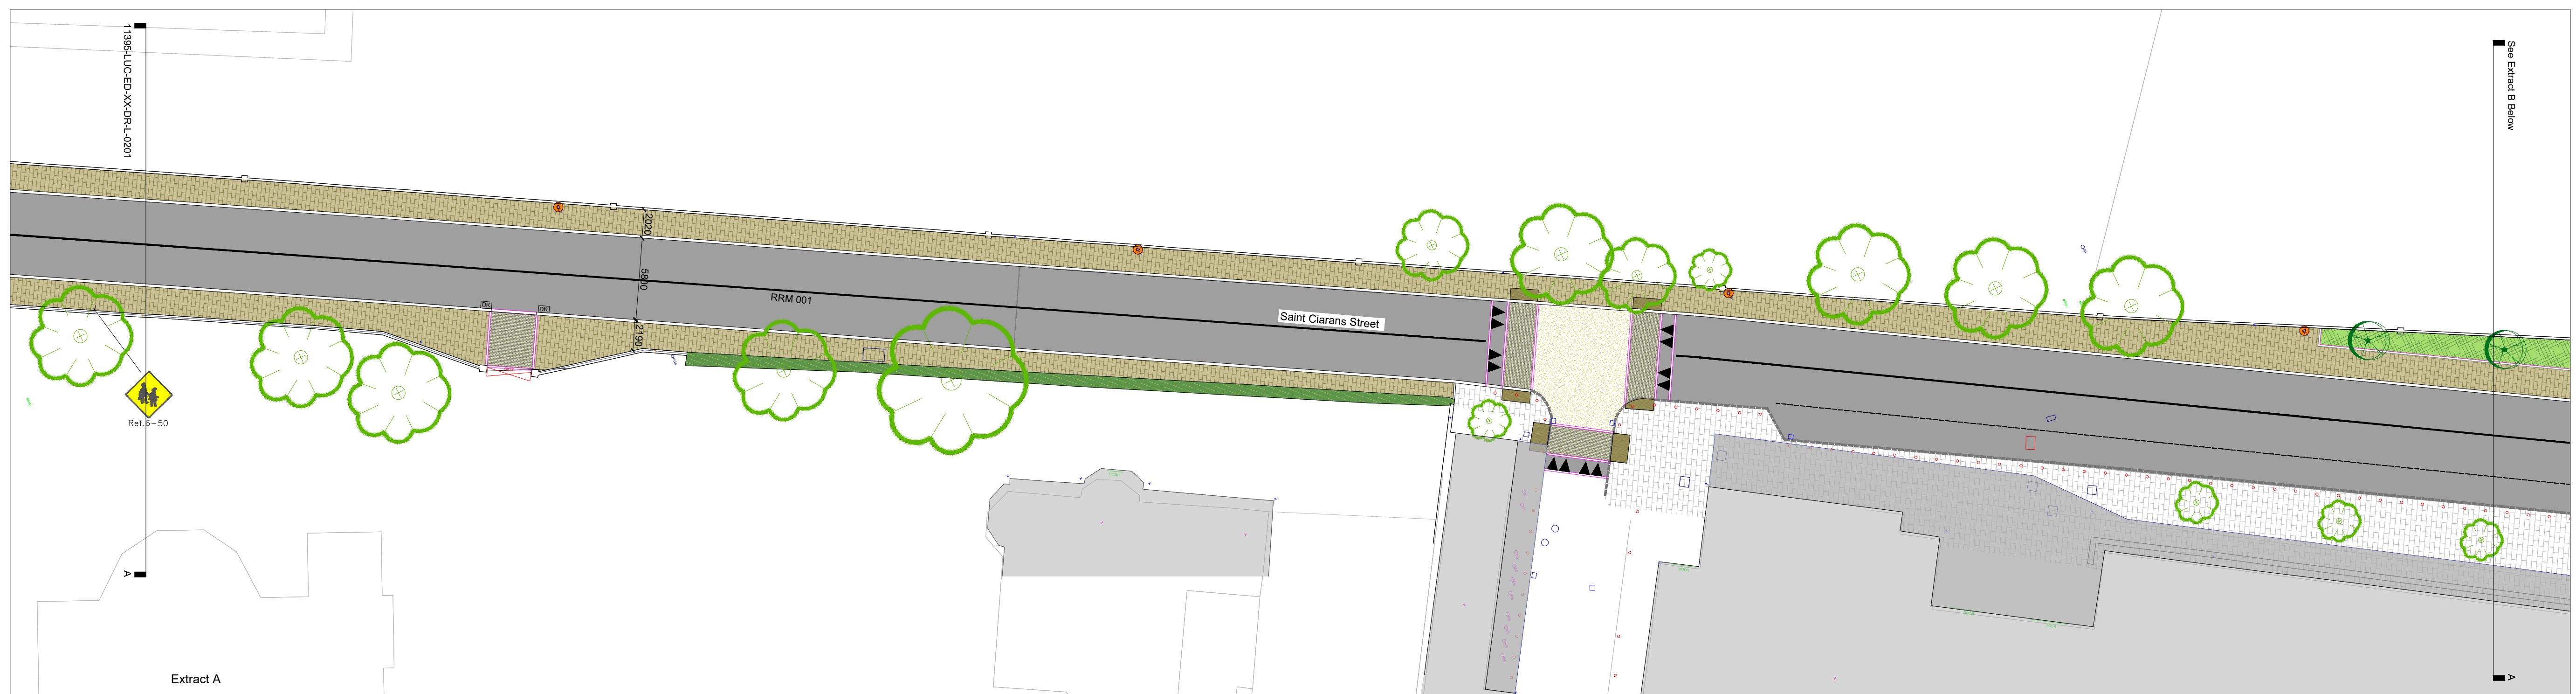

- ### LEGEND

- | | |
|---|---|
|  | Proposed PCC kerb with upstand |
|  | Proposed PCC Flush Kerb |
|  | Standard DBM Surfacing |
|  | Coloured Asphalt Surfacing |
|  | Proposed Natural Aggregate Paving Flags |
|  | Proposed Natural Aggregate Setts |
|  | Existing Paving Retained |
|  | Proposed Concrete Tactile Paving |
|  | Proposed Seating |
|  | Light Column Locations |
|  | Proposed Ornamental Planting |
|  | Proposed Grass Surfacing |
|  | Proposed Tree Planting |
|  | Existing Planting Retained |
|  | Existing Grass Retained |
|  | Existing Tree Retained |
|  | Existing kerbline retained |
|  | White Thermoplastic Marking |
|  | Ramp up |
|  | Existing surfacing retained |

01.3	22.04.24	Signage and marking update.	CC	TJ	TJ
01.2	17.04.24	Third Issue	CC	TJ	TJ
01.1	12.04.24	Second Issue	CC	TJ	TJ
001	19.03.24	First Issue	CC	TJ	TJ

Rev	Date	Description	Dwn	Chk	App
Scale 1:250   Do not scale from this drawing All dimensions are to be verified on site © Drawing & design copyright LUC					



www.landuse.co.uk

Project
Roscommon Public Realm

Client
Roscommon County Council

LUC Job Nr	Scale @A1	Status
11395	1:250	S5

Drawing Title
Town Centre West Enhancement Scheme

General Arrangement (Sheet 2 of 3)	
Drawing Nr	Rev



- LEGEND**
- Proposed PCC kerb with upstand
 - Proposed PCC Flush Kerb
 - Standard DBM Surfacing
 - Coloured Asphalt Surfacing
 - Proposed Natural Aggregate Paving Flags
 - Proposed Natural Aggregate Setts
 - Existing Paving Retained
 - Proposed Concrete Tactile Paving
 - Proposed Seating
 - Light Column Locations
 - Proposed Ornamental Planting
 - Proposed Grass Surfacing
 - Proposed Tree Planting
 - Existing Planting Retained
 - Existing Grass Retained
 - Existing Tree Retained
 - Existing kerbline retained
 - White Thermoplastic Marking
 - Ramp up
 - Existing surfacing retained

Scale 1:250

Do not scale from this drawing
All dimensions are to be verified on site
© Drawing & design copyright LUC

LUC
www.landuse.co.uk

Project
Roscommon Public Realm
and Cycleways Project

Client
Roscommon County Council

LUC Job Nr
11395

Scale @A1
1:250

Status
S5

Drawing Title
Town Centre West Enhancement Scheme
General Arrangement (Sheet 3 of 3)

Drawing Nr
11395-LUC-ED-XX-DR-L-0203

Rev
P01.3

Rev	Date	Description	Dwn	CHK	App
P01.3	22.04.24	Signage and marking update	CC	TJ	TJ
P01.2	17.04.24	Third Issue	CC	TJ	TJ
P01.1	12.04.24	Second Issue	CC	TJ	TJ
P01	19.03.24	First Issue	CC	TJ	TJ