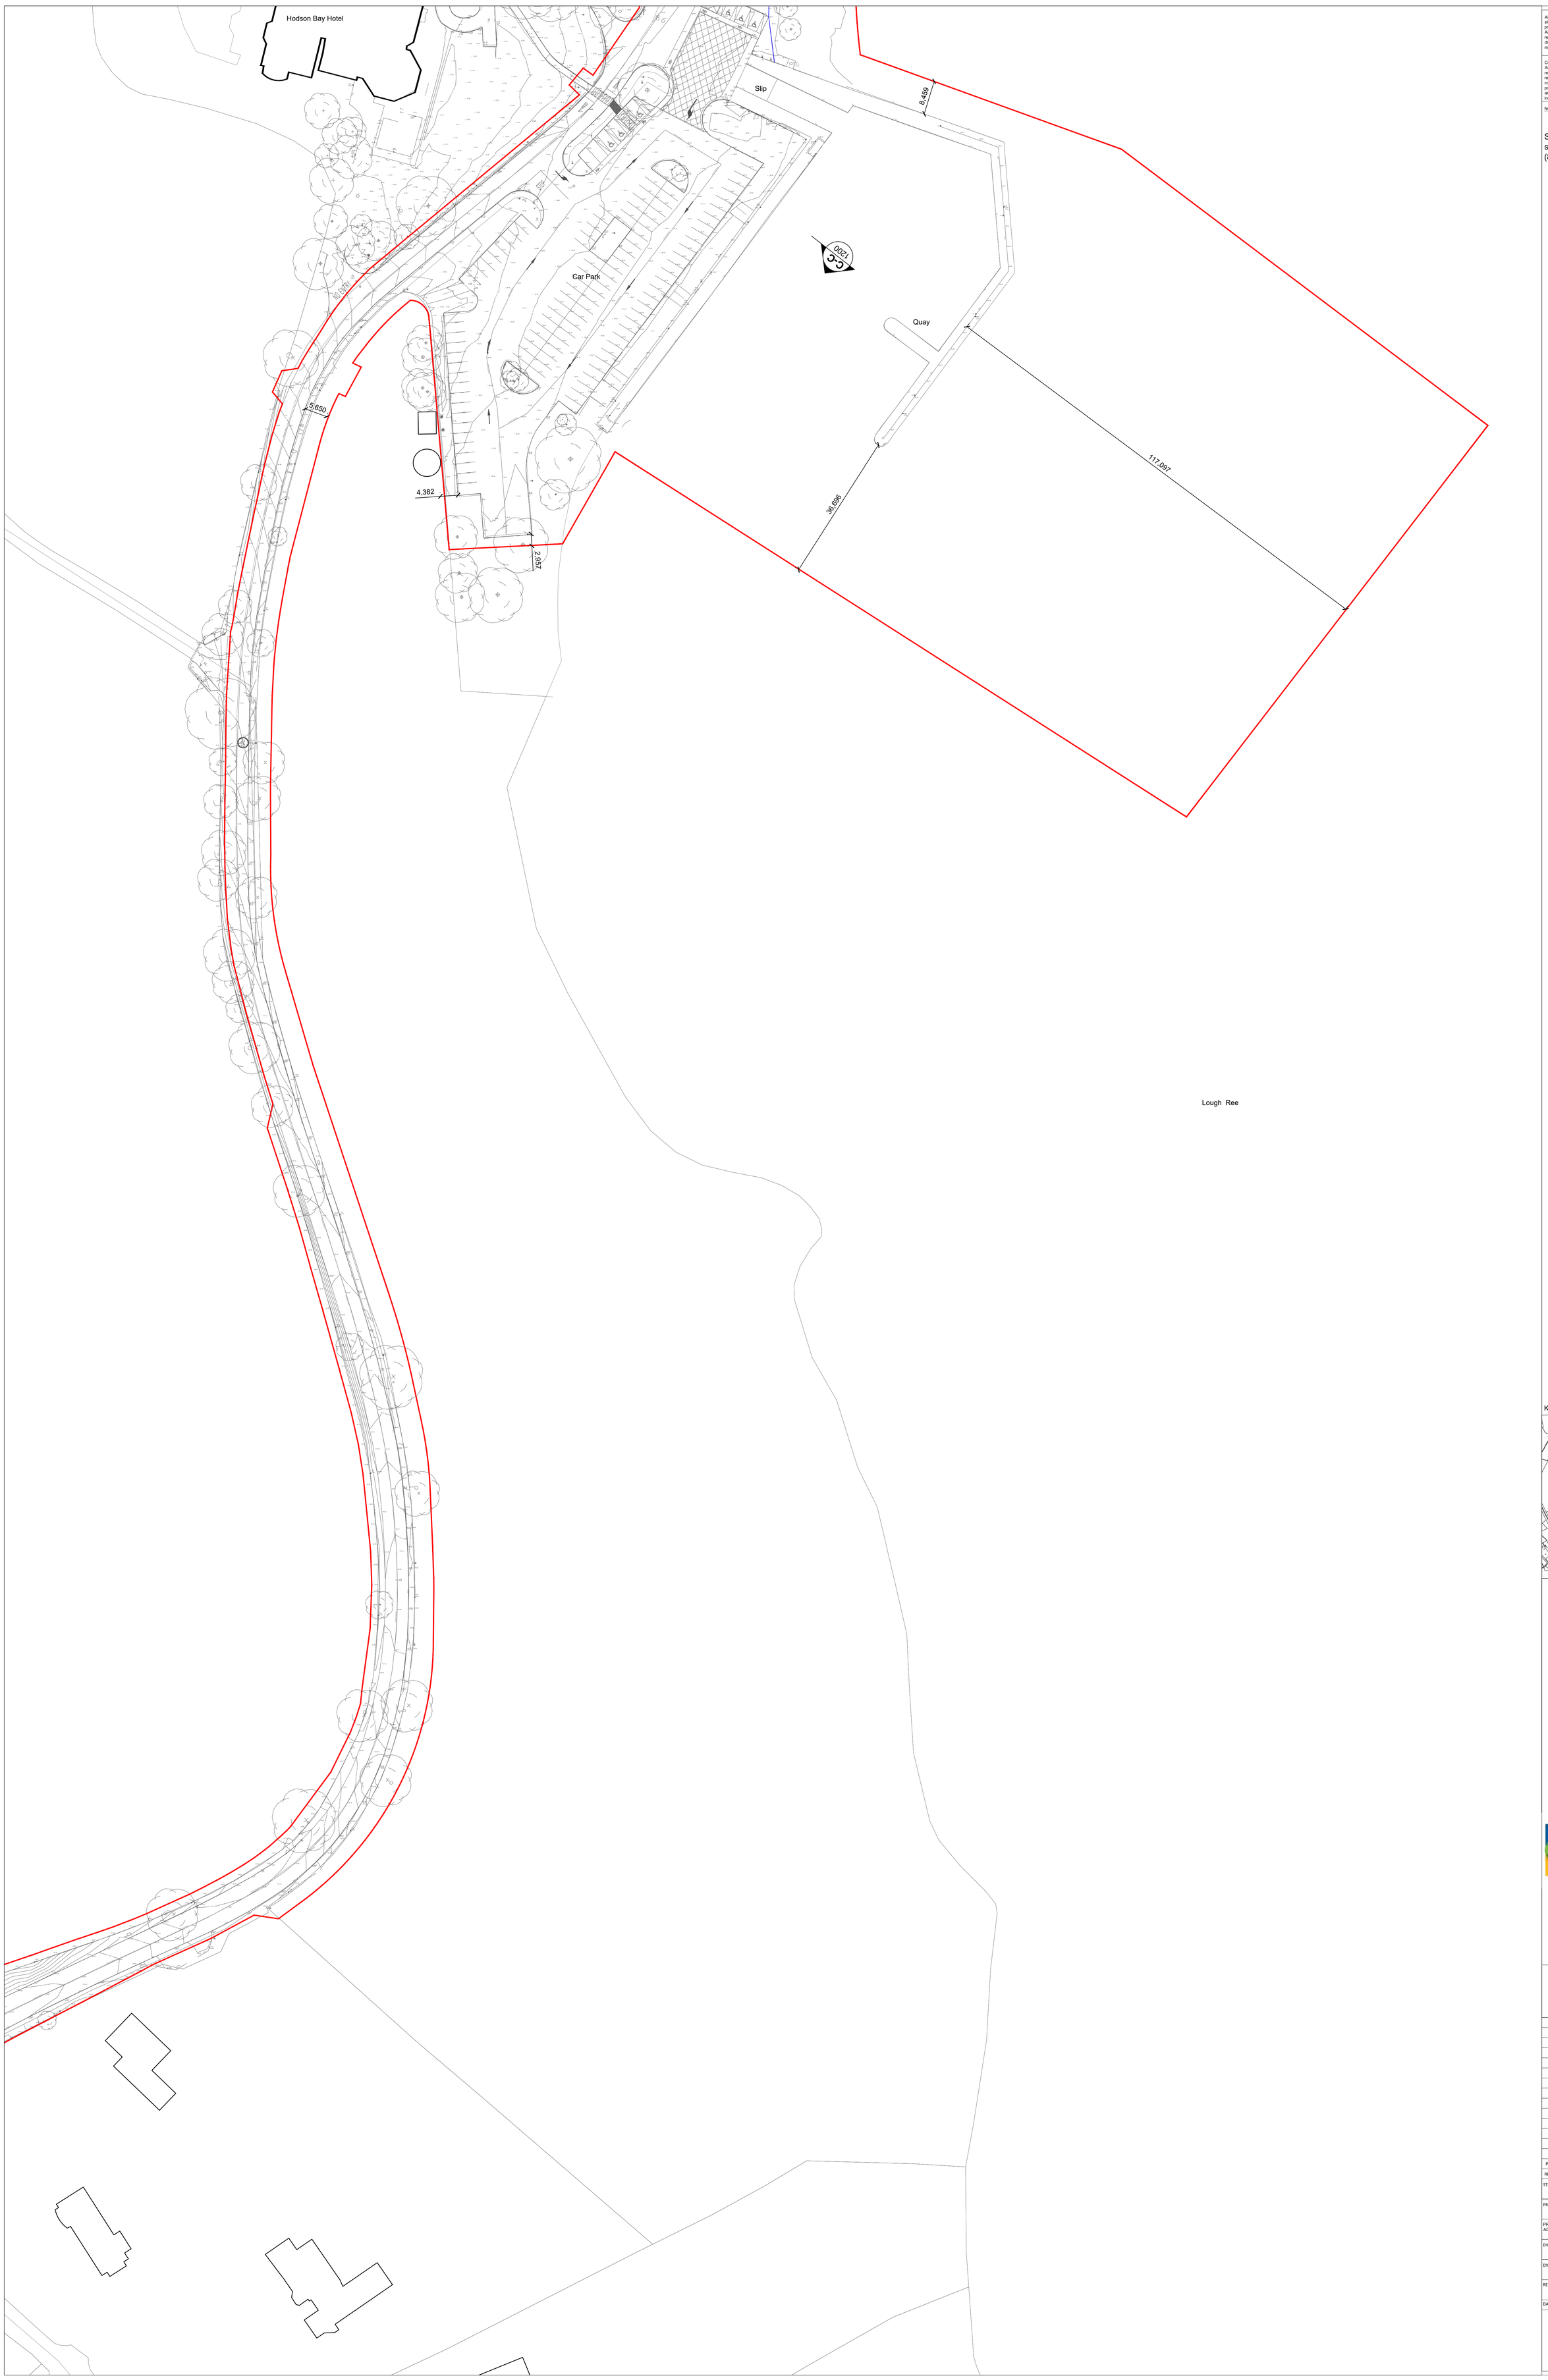

All dimensions to be checked on site. Figured dimensions take preference over scaled dimensions. Any errors or discrepancies to be reported to the Architects. This drawing may not be edited or modified by the recipient.

A0

Copyright and ownership of this drawing is vested in RKD Architects, whose prior written consent is required for its use, reproduction or for publication to any third party. All rights reserved by the law of copyright and by international copyright conventions are reserved to RKD Architects and may be protected by court proceedings for damages and/or injunctions and costs. RKD Architects' Quality Management Systems are independently certified to ISO 9001:2015.

Notes

Site Boundary
sqm 89273
(8.9273ha)

N

Key Plan

Rialtas na hÉireann
Government of Ireland

Arna chomhchistiú ag an Aontas Eorpach
Co-funded by the European Union

Tionól Reigiúnach Oirthir agus Lár-Tíre
Eastern and Midland Regional Assembly

Fáilte Ireland

Comhairle Contae Ros Comáin
Roscommon County Council

Waterways Ireland

The Hodson Bay Waterfront Park Project is co-funded by the Government of Ireland and the European Union through the EU Just Transition Fund

REV	DATE	CHK BY	DESCRIPTION
P1	21.07.26	HB	Planning Submission

STATUS: PLANNING

PROJECT: Hodson Bay Waterfront Park

PROJECT ADDRESS: Hodson Bay, Co. Roscommon

DWG TITLE: Existing Site Layout Plan B

DWG NO: HB-RKD-ZZ-ZZ-DR-A-1001

REV	PROJECT NO	SCALE
P1	25012	1:500

DATE	DRN	CHK
JULY 2026	SR	HB

RKD
The Eight Building,
8 Newmarket,
The Liberties, Dublin 8,
D08 T21X
+353 1 668 1055
mail@rkd.ie
rkd.ie