



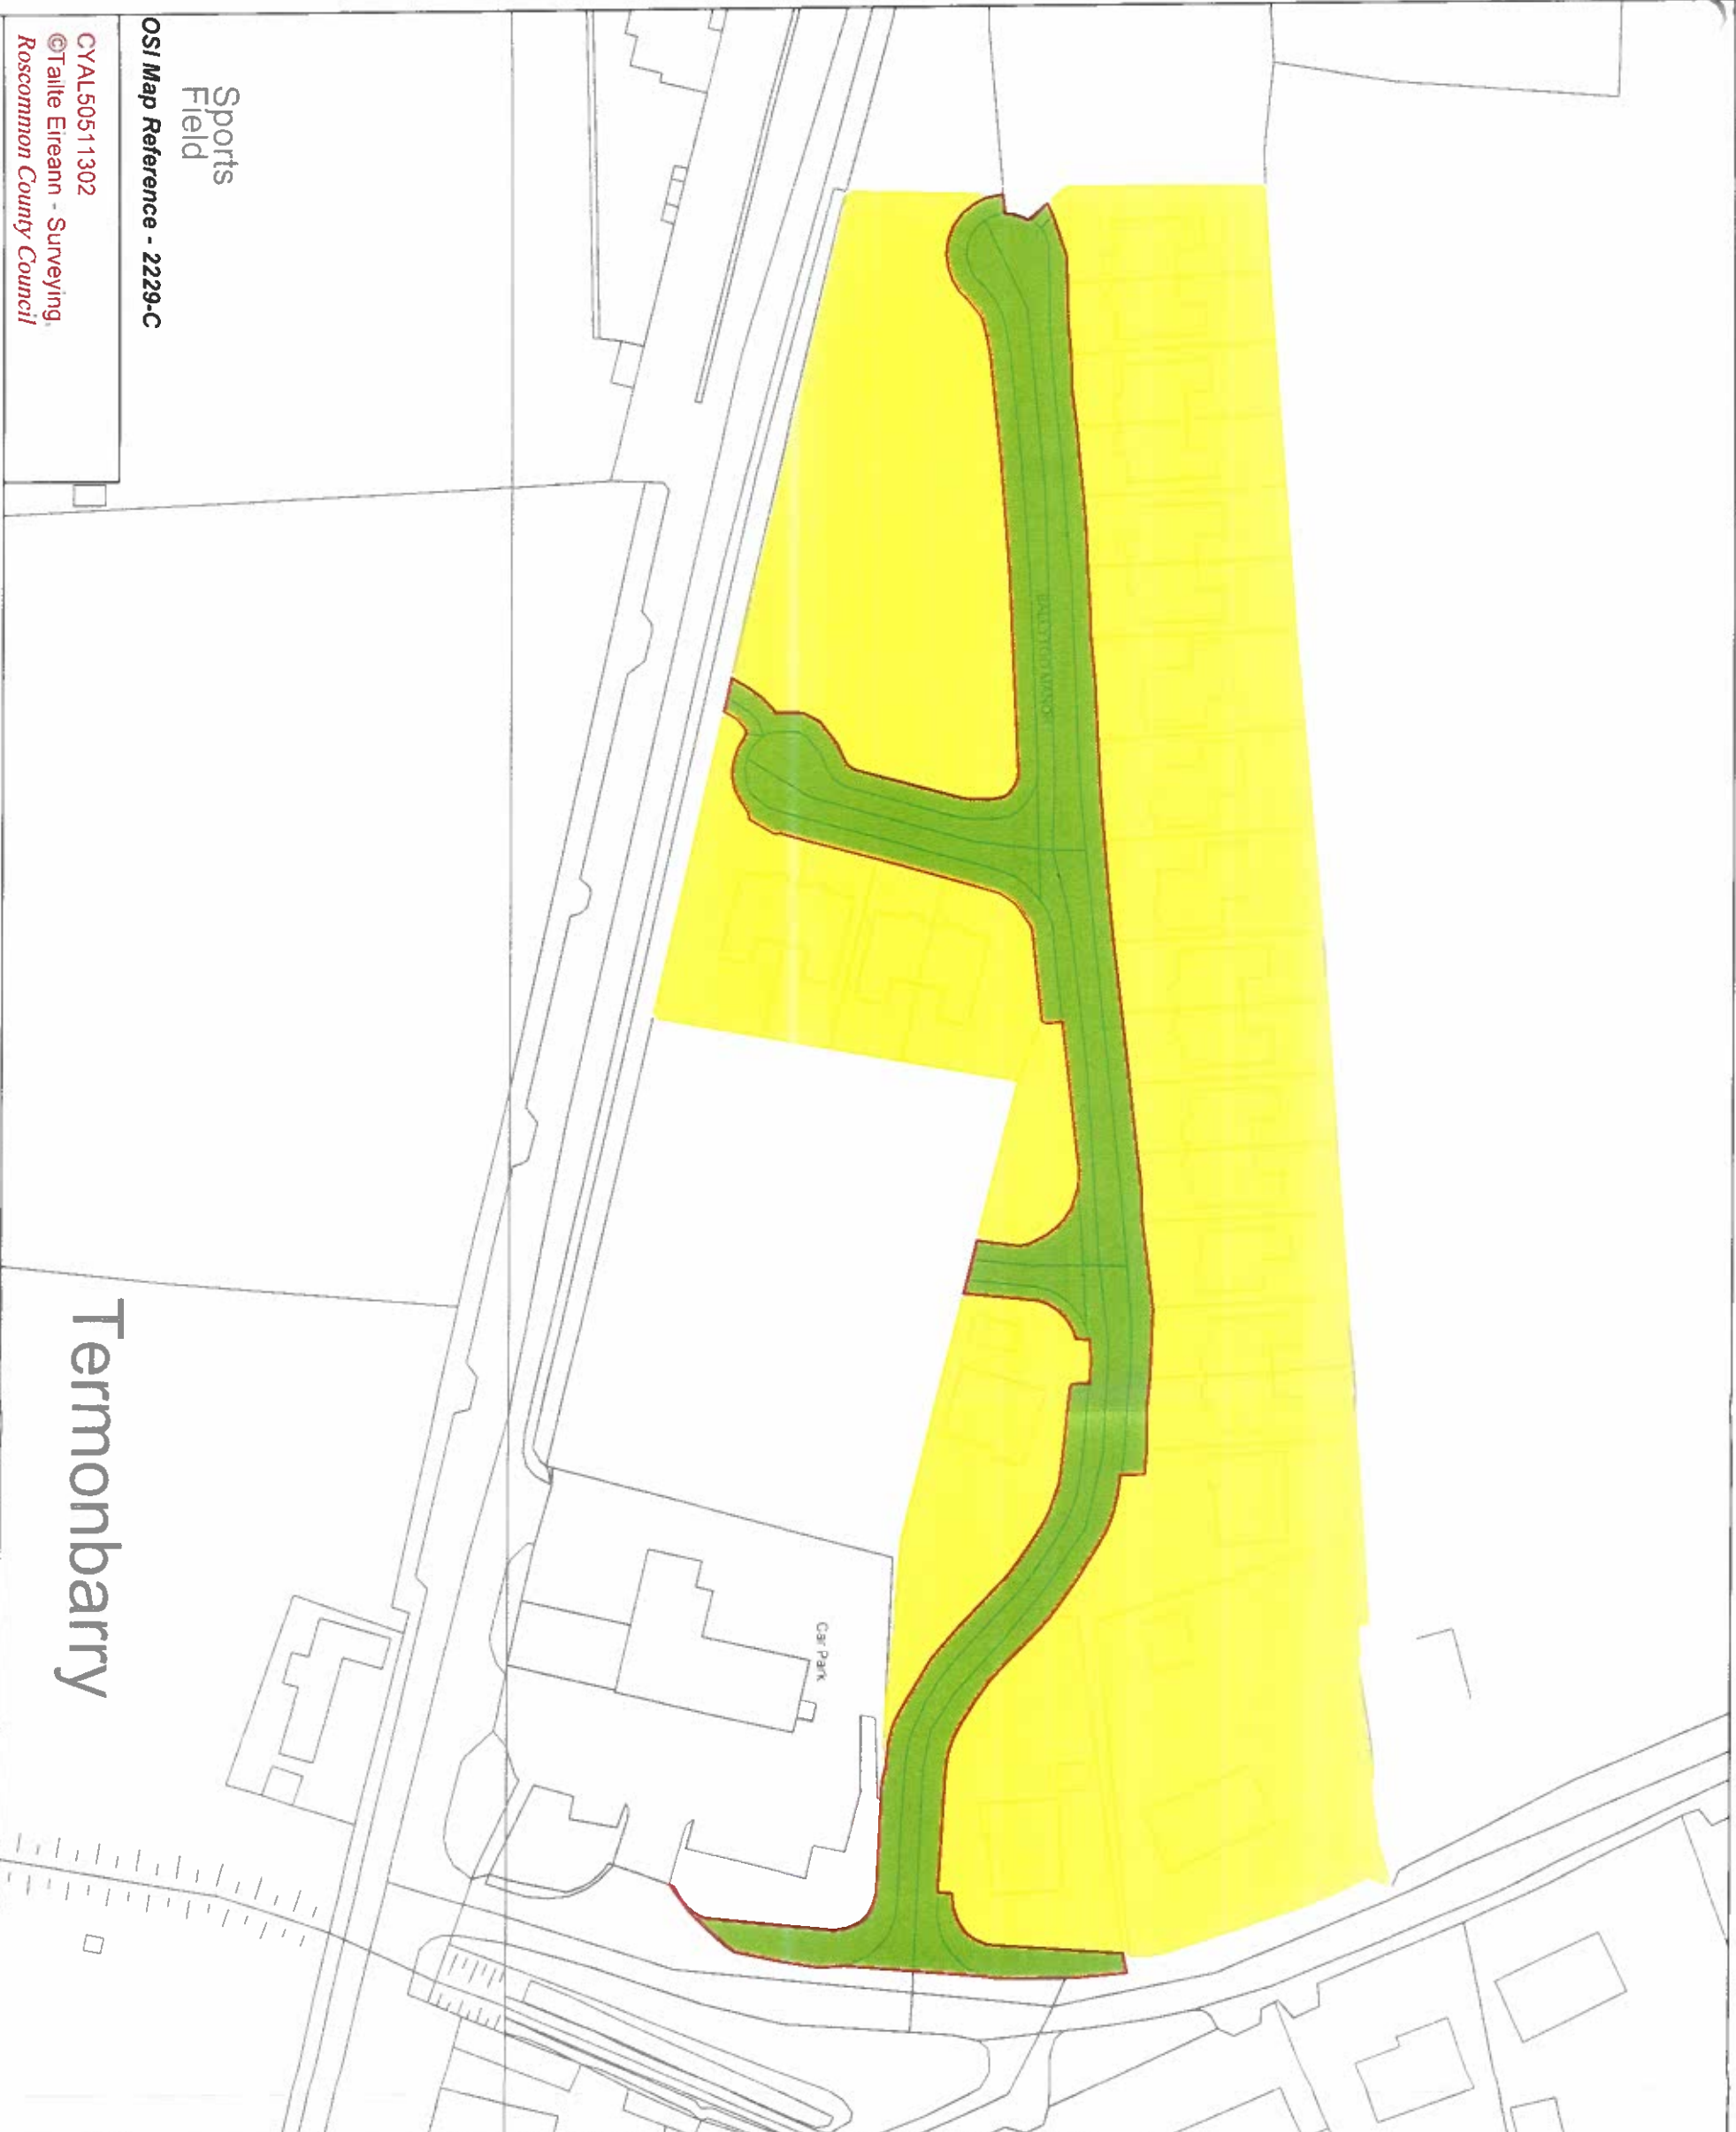

Legend

Outline of areas to be Taken In Charge pursuant to the Planning and Development Acts as amended & Roads Act 1993*

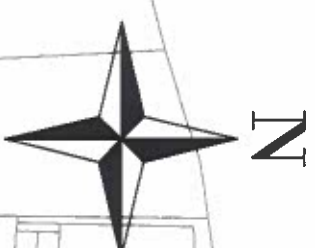

Outline of areas NOT to be Taken In Charge pursuant to the Planning and Development Acts as amended & Roads Act 1993



*Roscommon County Council shall not be responsible for grass cutting or maintenance of grass verges, incidental ornamental/landscaped areas or shrubberies.



OSI Map Reference - 2229-C

Sports Field

CYAL50511302

©Taille Eireann - Surveying

Roscommon County Council



ROSCOMMON COUNTY COUNCIL
Roads Department
Area: An Chloiche, Roscommon
Phone 090 66 37100
Head of Roads and Transportation



Notes

*Roscommon County Council shall not be responsible for grass cutting or maintenance of grass verges, incidental ornamental/landscaped areas or shrubberies.

Date	By	Revised

Project: Estate to be Taken In Charge - BallyToo Manor, Termanbarray Co Roscommon				
Drawn: TTC Estates	Date: September 2025	Project No: TTC-201		
Scale: 1:1000	Drawn: D. Carr	Project: JF		
Design: —				
Revision: —				