


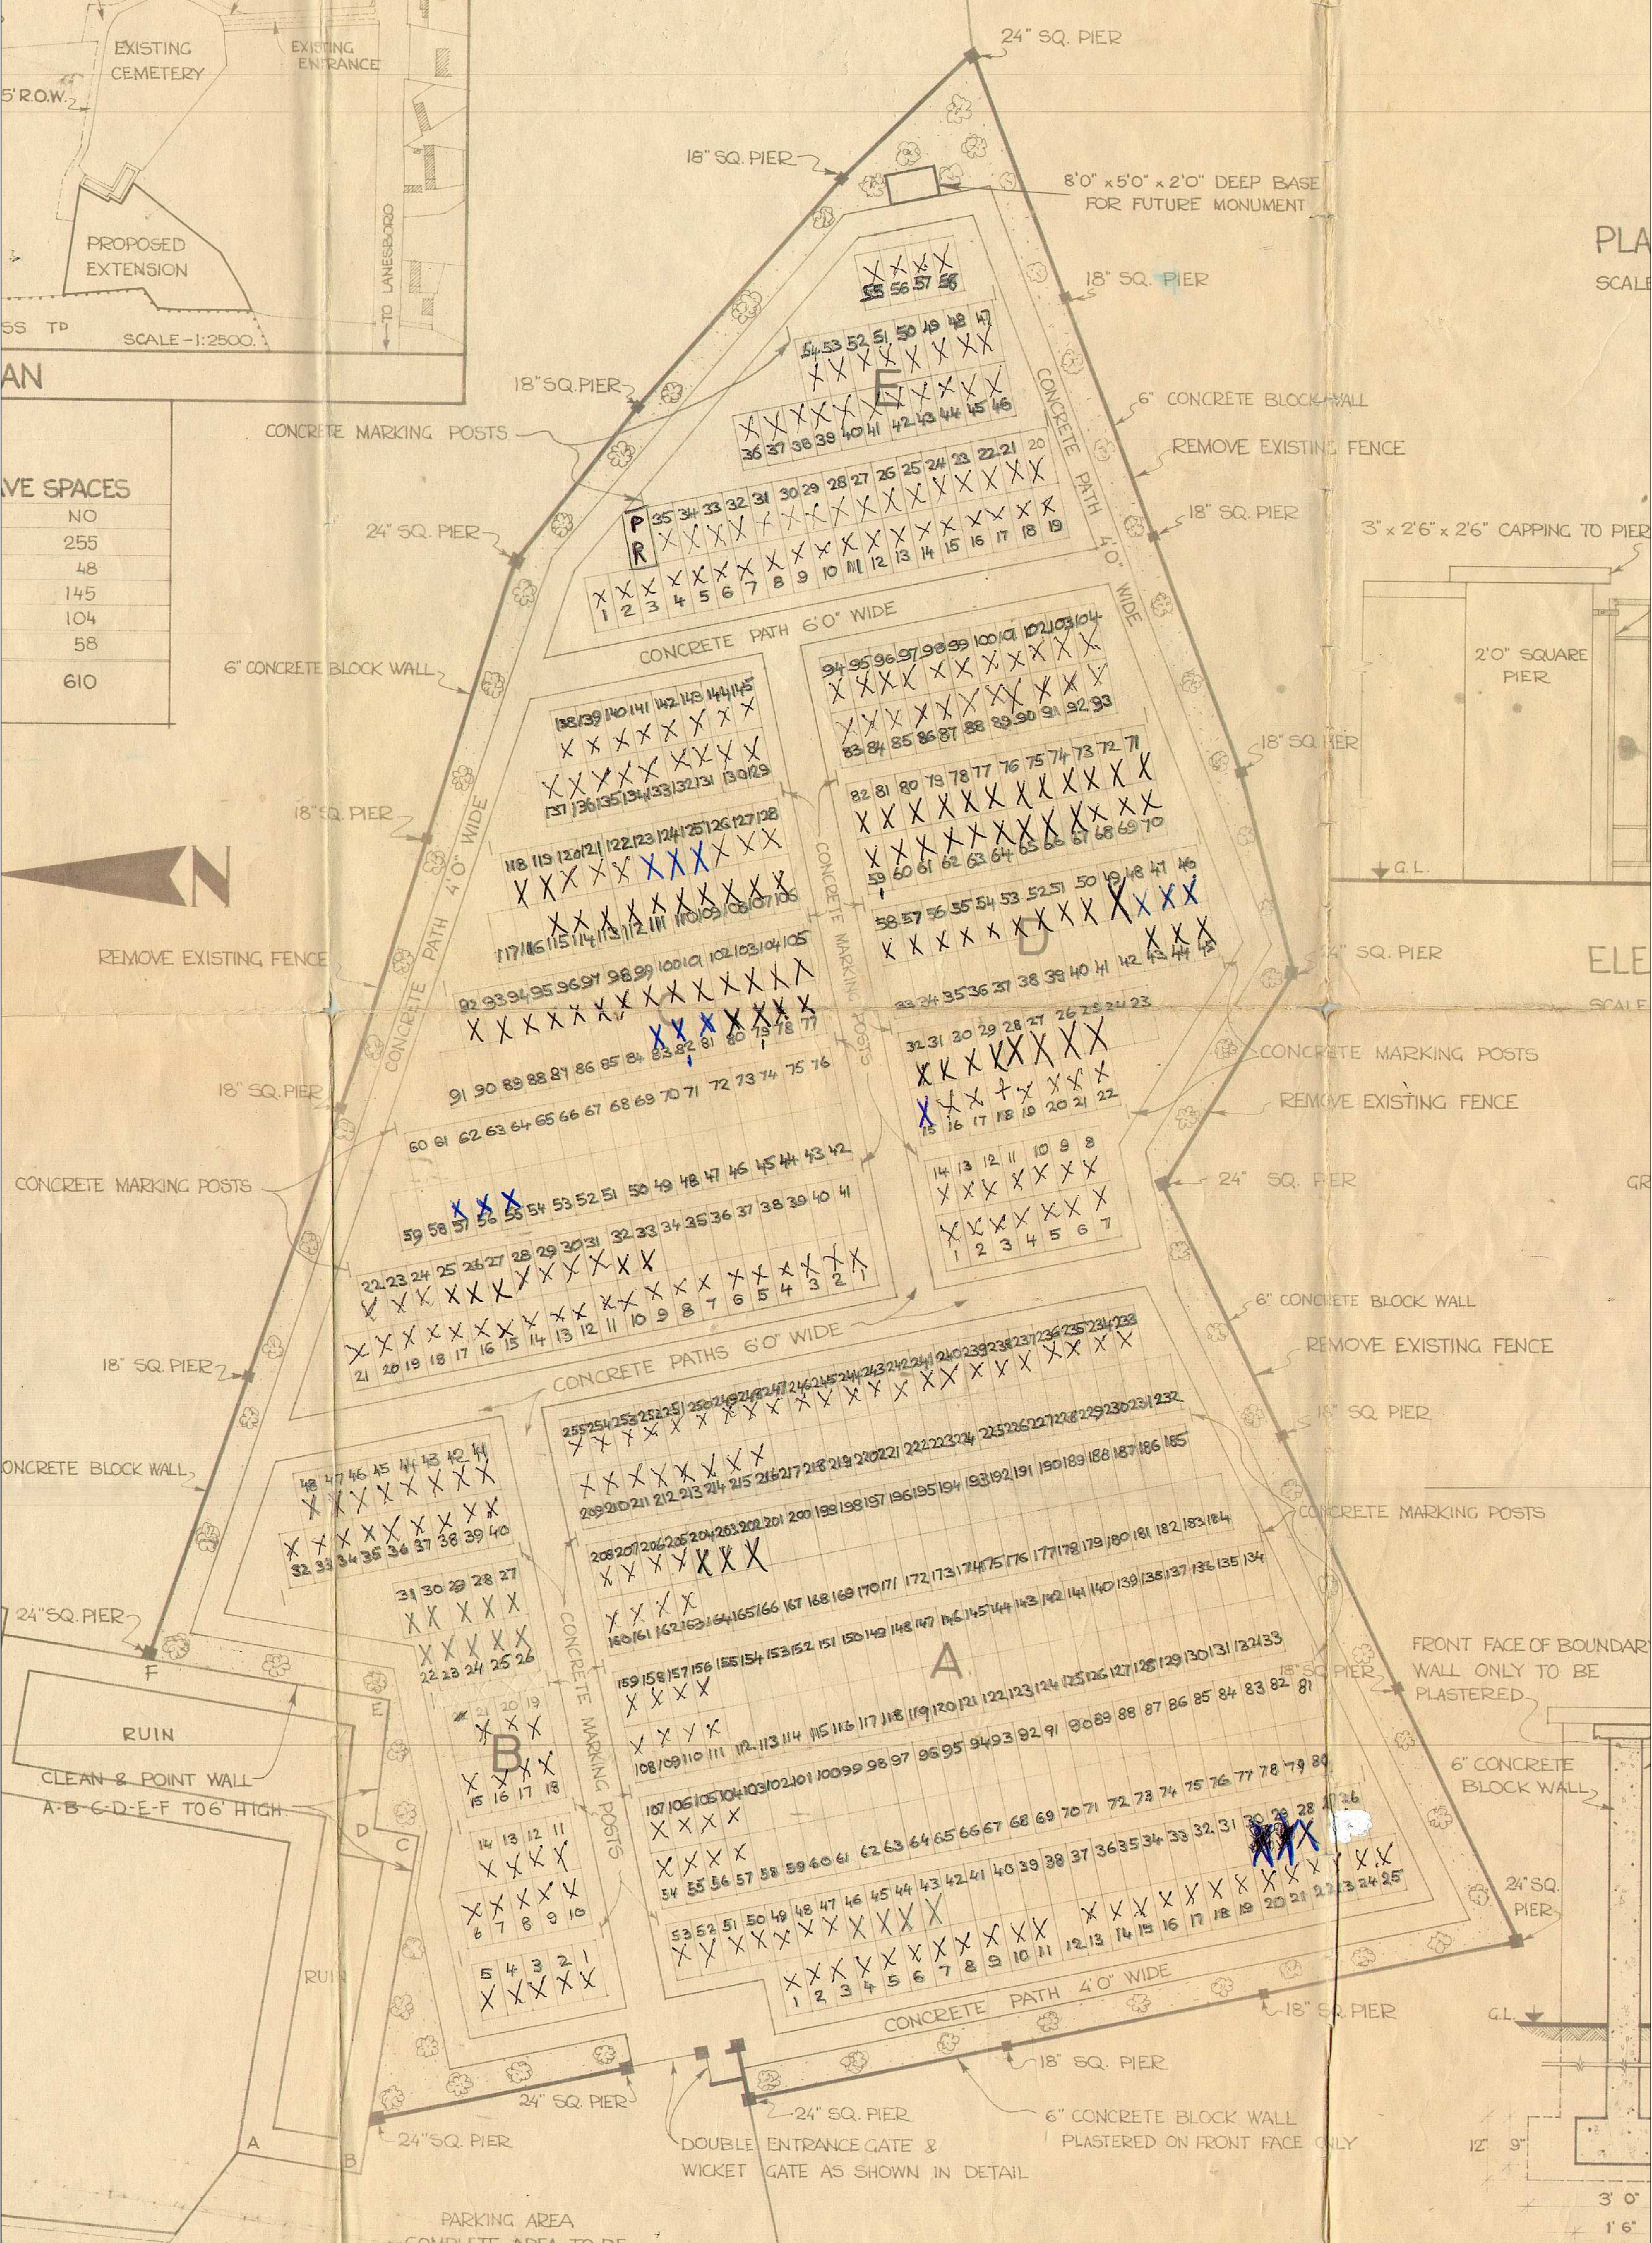

VE SPACES

NO
255
48
145
104
58
610

Date	By	Revision

Project Clontarf Cemetery			
Title			
Scale N.T.S.	Date Tuesday, April 03, 2018	Drawing No.	
Design	Drawn M. Ward	Checked	
Filename			