ROSCOMMON CO. COUNCIL

LAYOUT PLAN OF PROPOSED NEW CEMETERY AT KILLUMMOD.
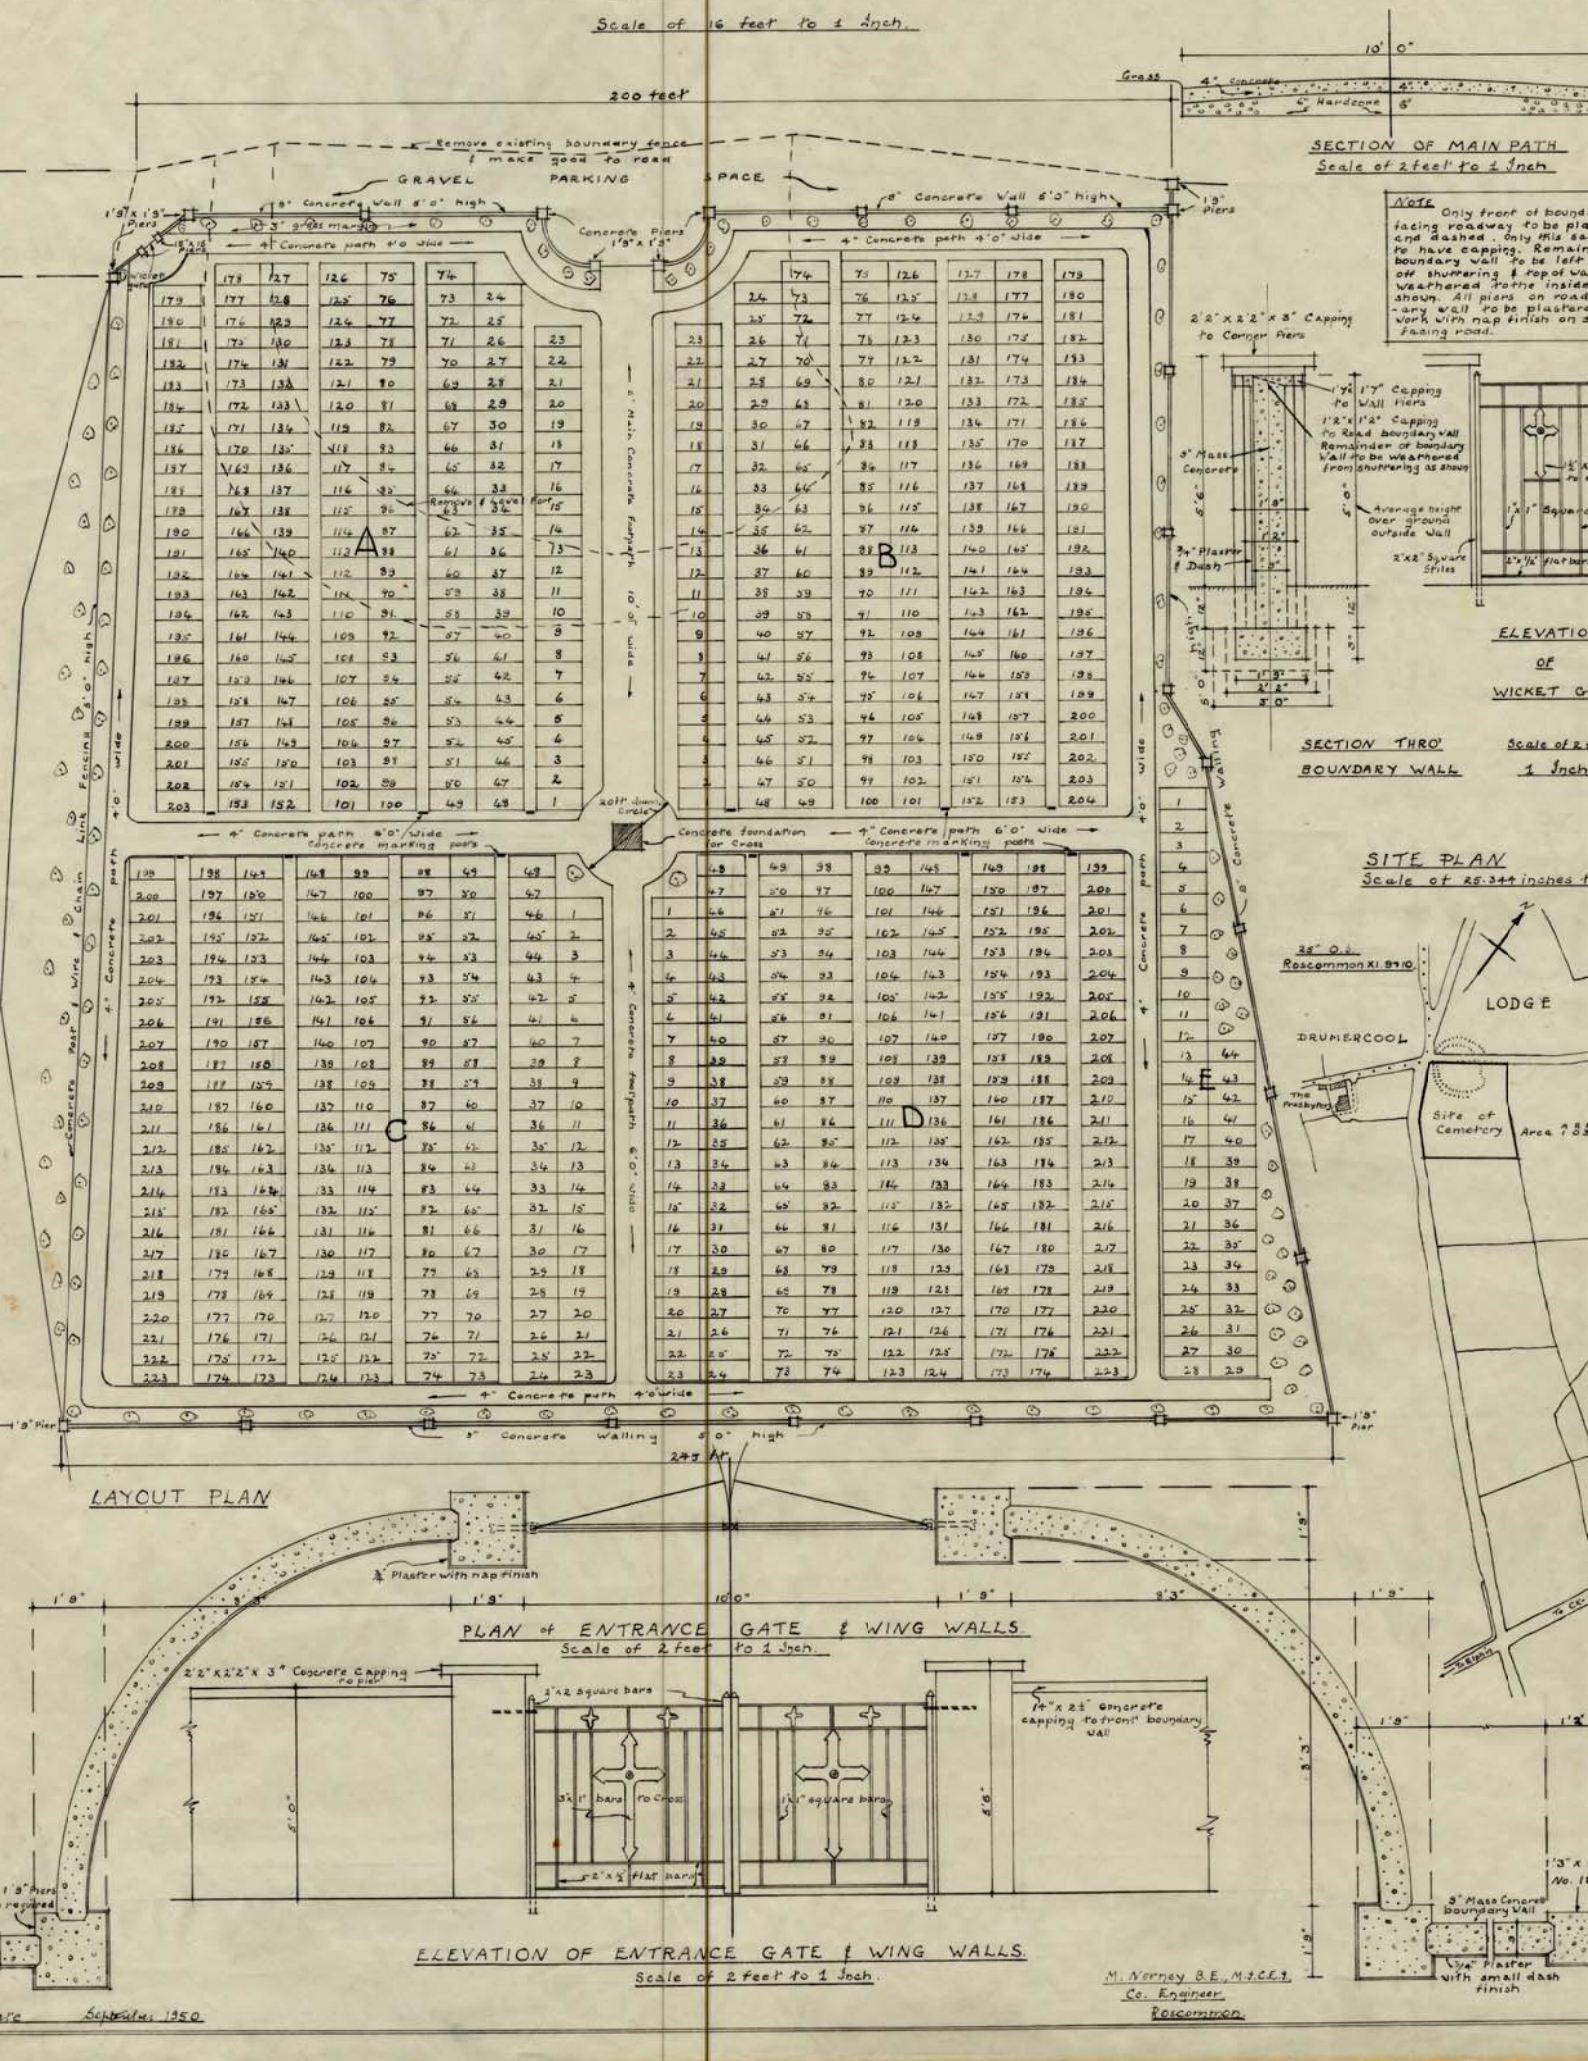
Scale of 16 feet to 1 Inch.