


Athlone to Ballyforan  
Diversion Route

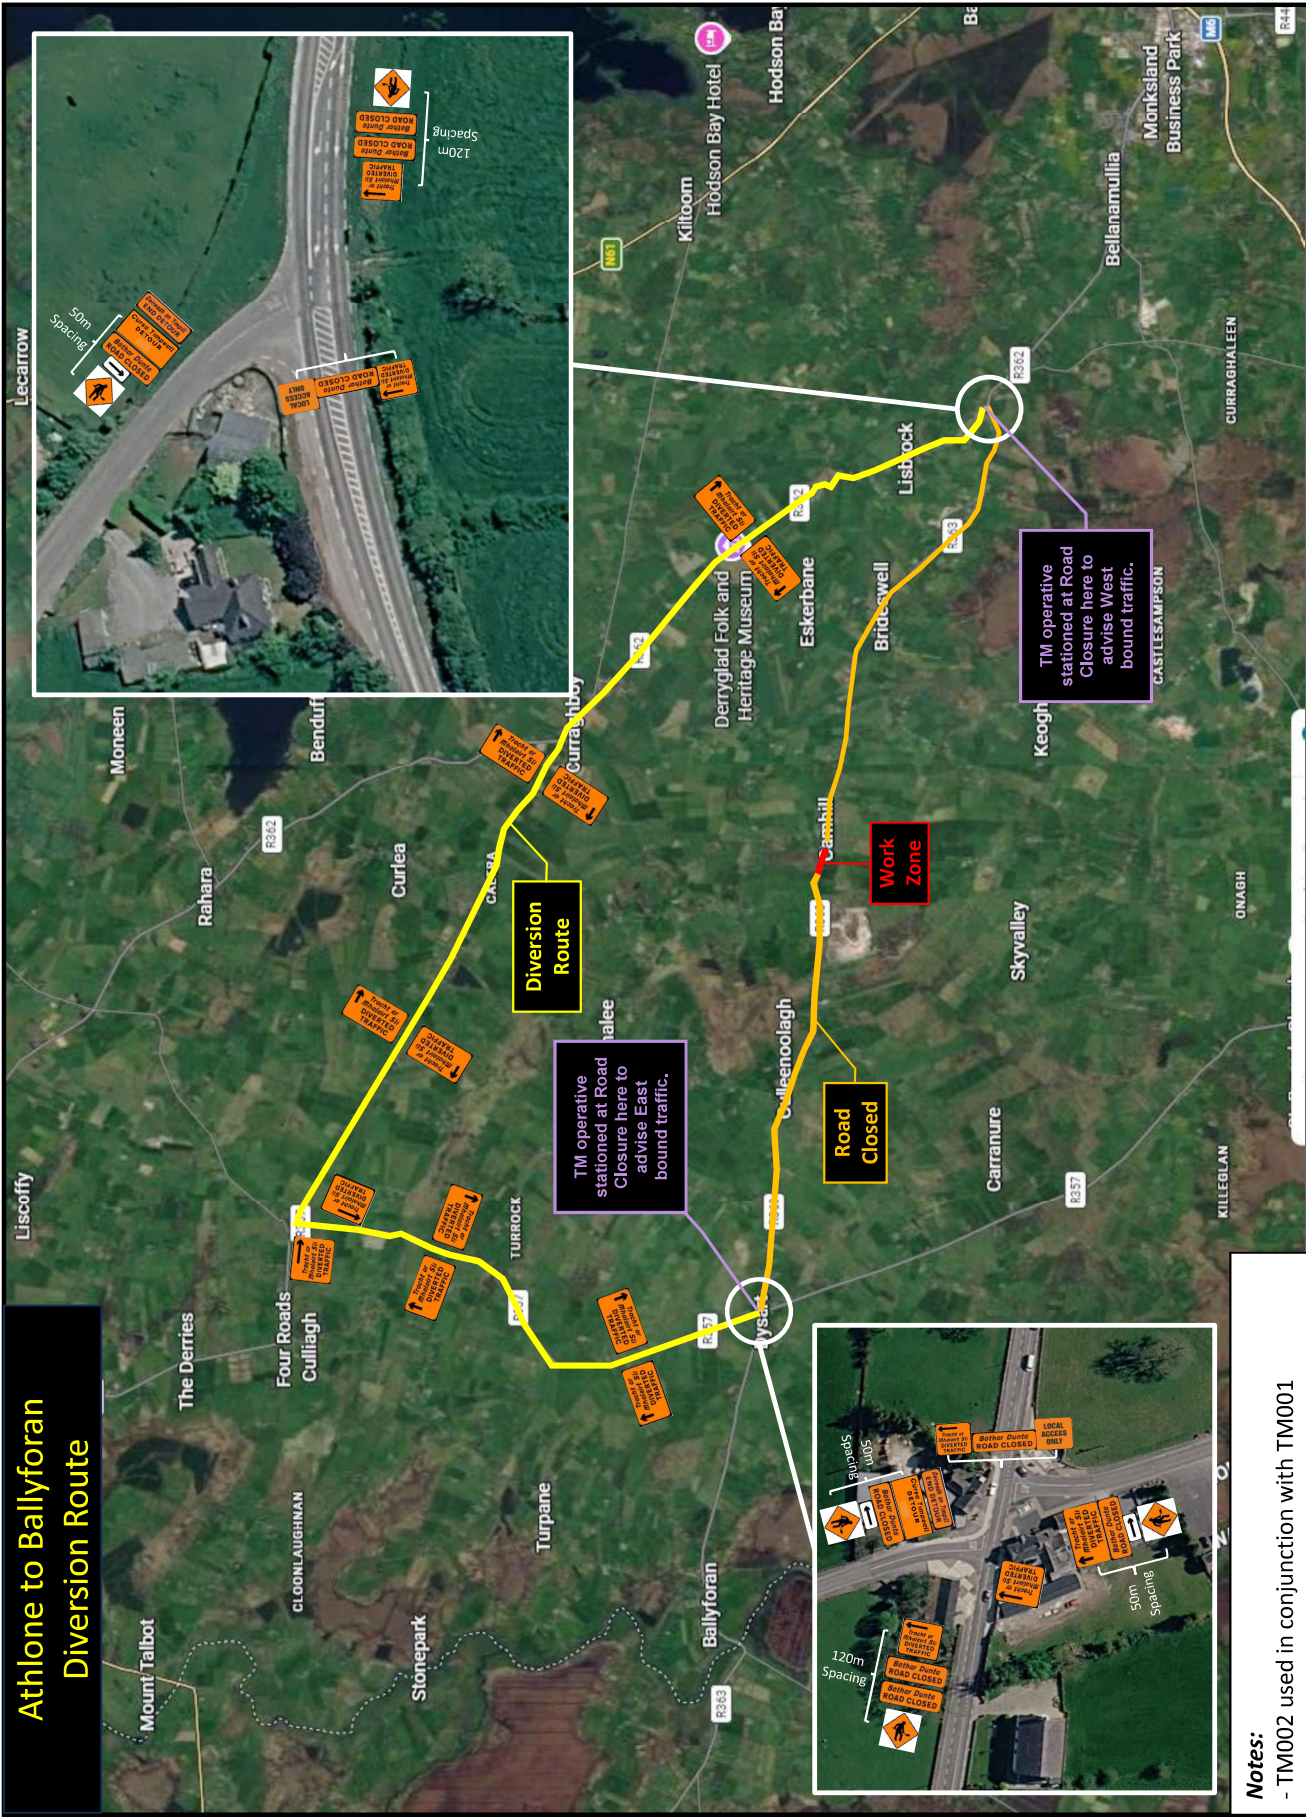

Notes:  
- TM002 used in conjunction with TM001

| Design Parameters  |               |
|--------------------|---------------|
| Road Level         | 2i            |
| Roadworks Type     | Static Type A |
| Speed Limit (km/h) | 80            |

| TM Selection                |  |
|-----------------------------|--|
| Road Closure with Diversion |  |

| Layout Parameters                |     |
|----------------------------------|-----|
| Advance Distance (m)             | 480 |
| No. of Advance signs             | 4   |
| Min. Advance Sign Visibility (m) | 69  |
| Size of signs (mm)               | 600 |
| Height of cones (mm)             | 750 |
| Road Cross Section (m)           | -   |
| Work Zone Width (m)              | -   |
| Sideways Safety Zone (m)         | N/A |
| Lane width (m)                   | N/A |
| Lane Taper Rate                  | N/A |
| Taper Length (m)                 | N/A |
| Longitudinal Safety Zone (m)     | N/A |
| Longitudinal Cone Spacing (m)    | N/A |
| Taper Cone Spacing (m)           | N/A |
| Longitudinal Lamp Spacing (m)    | N/A |
| Taper Lamp Spacing (m)           | N/A |
| Max. Length of Shuttle (m)       | N/A |
| Repeater Sign Distance (m)       | N/A |
| Centre Line Coning               | No  |
| Speed Limit Order (km/h)         | -   |

| Client         | Hamly Group                 |
|----------------|-----------------------------|
| Project Title  | R363-77 Cam Rd RR           |
| Drawing Title  | TM Plan 002 Diversion Route |
| Drawing Number | TM002                       |
| Revision       | 0                           |

| REV | Revision Detail          | Date     |
|-----|--------------------------|----------|
| 0   | Initial draft for review | 29.06.26 |
|     |                          |          |
|     |                          |          |

|          |  |
|----------|--|
| Designed |  |
| Drawn    |  |
| Checked  |  |
| Date     |  |



**SLG Road Safety LTD**  
Cogary  
Ballybofey  
Co Donegal

T: 087 688 5579  
E: info@sigroadsafety.com  
W: www.sigrs.com